CONTRACT NO. 66722

F.A.P. RTE.	SECTION	COUNTY	TOTAL SHEETS	SHEET NO.
796	(105)I-1	FORD	25	25

STA. 1501+08.00 TO STA. 1503+08.00

FED. ROAD DIST. NO. _ ILLINOIS FED. AID PROJECT

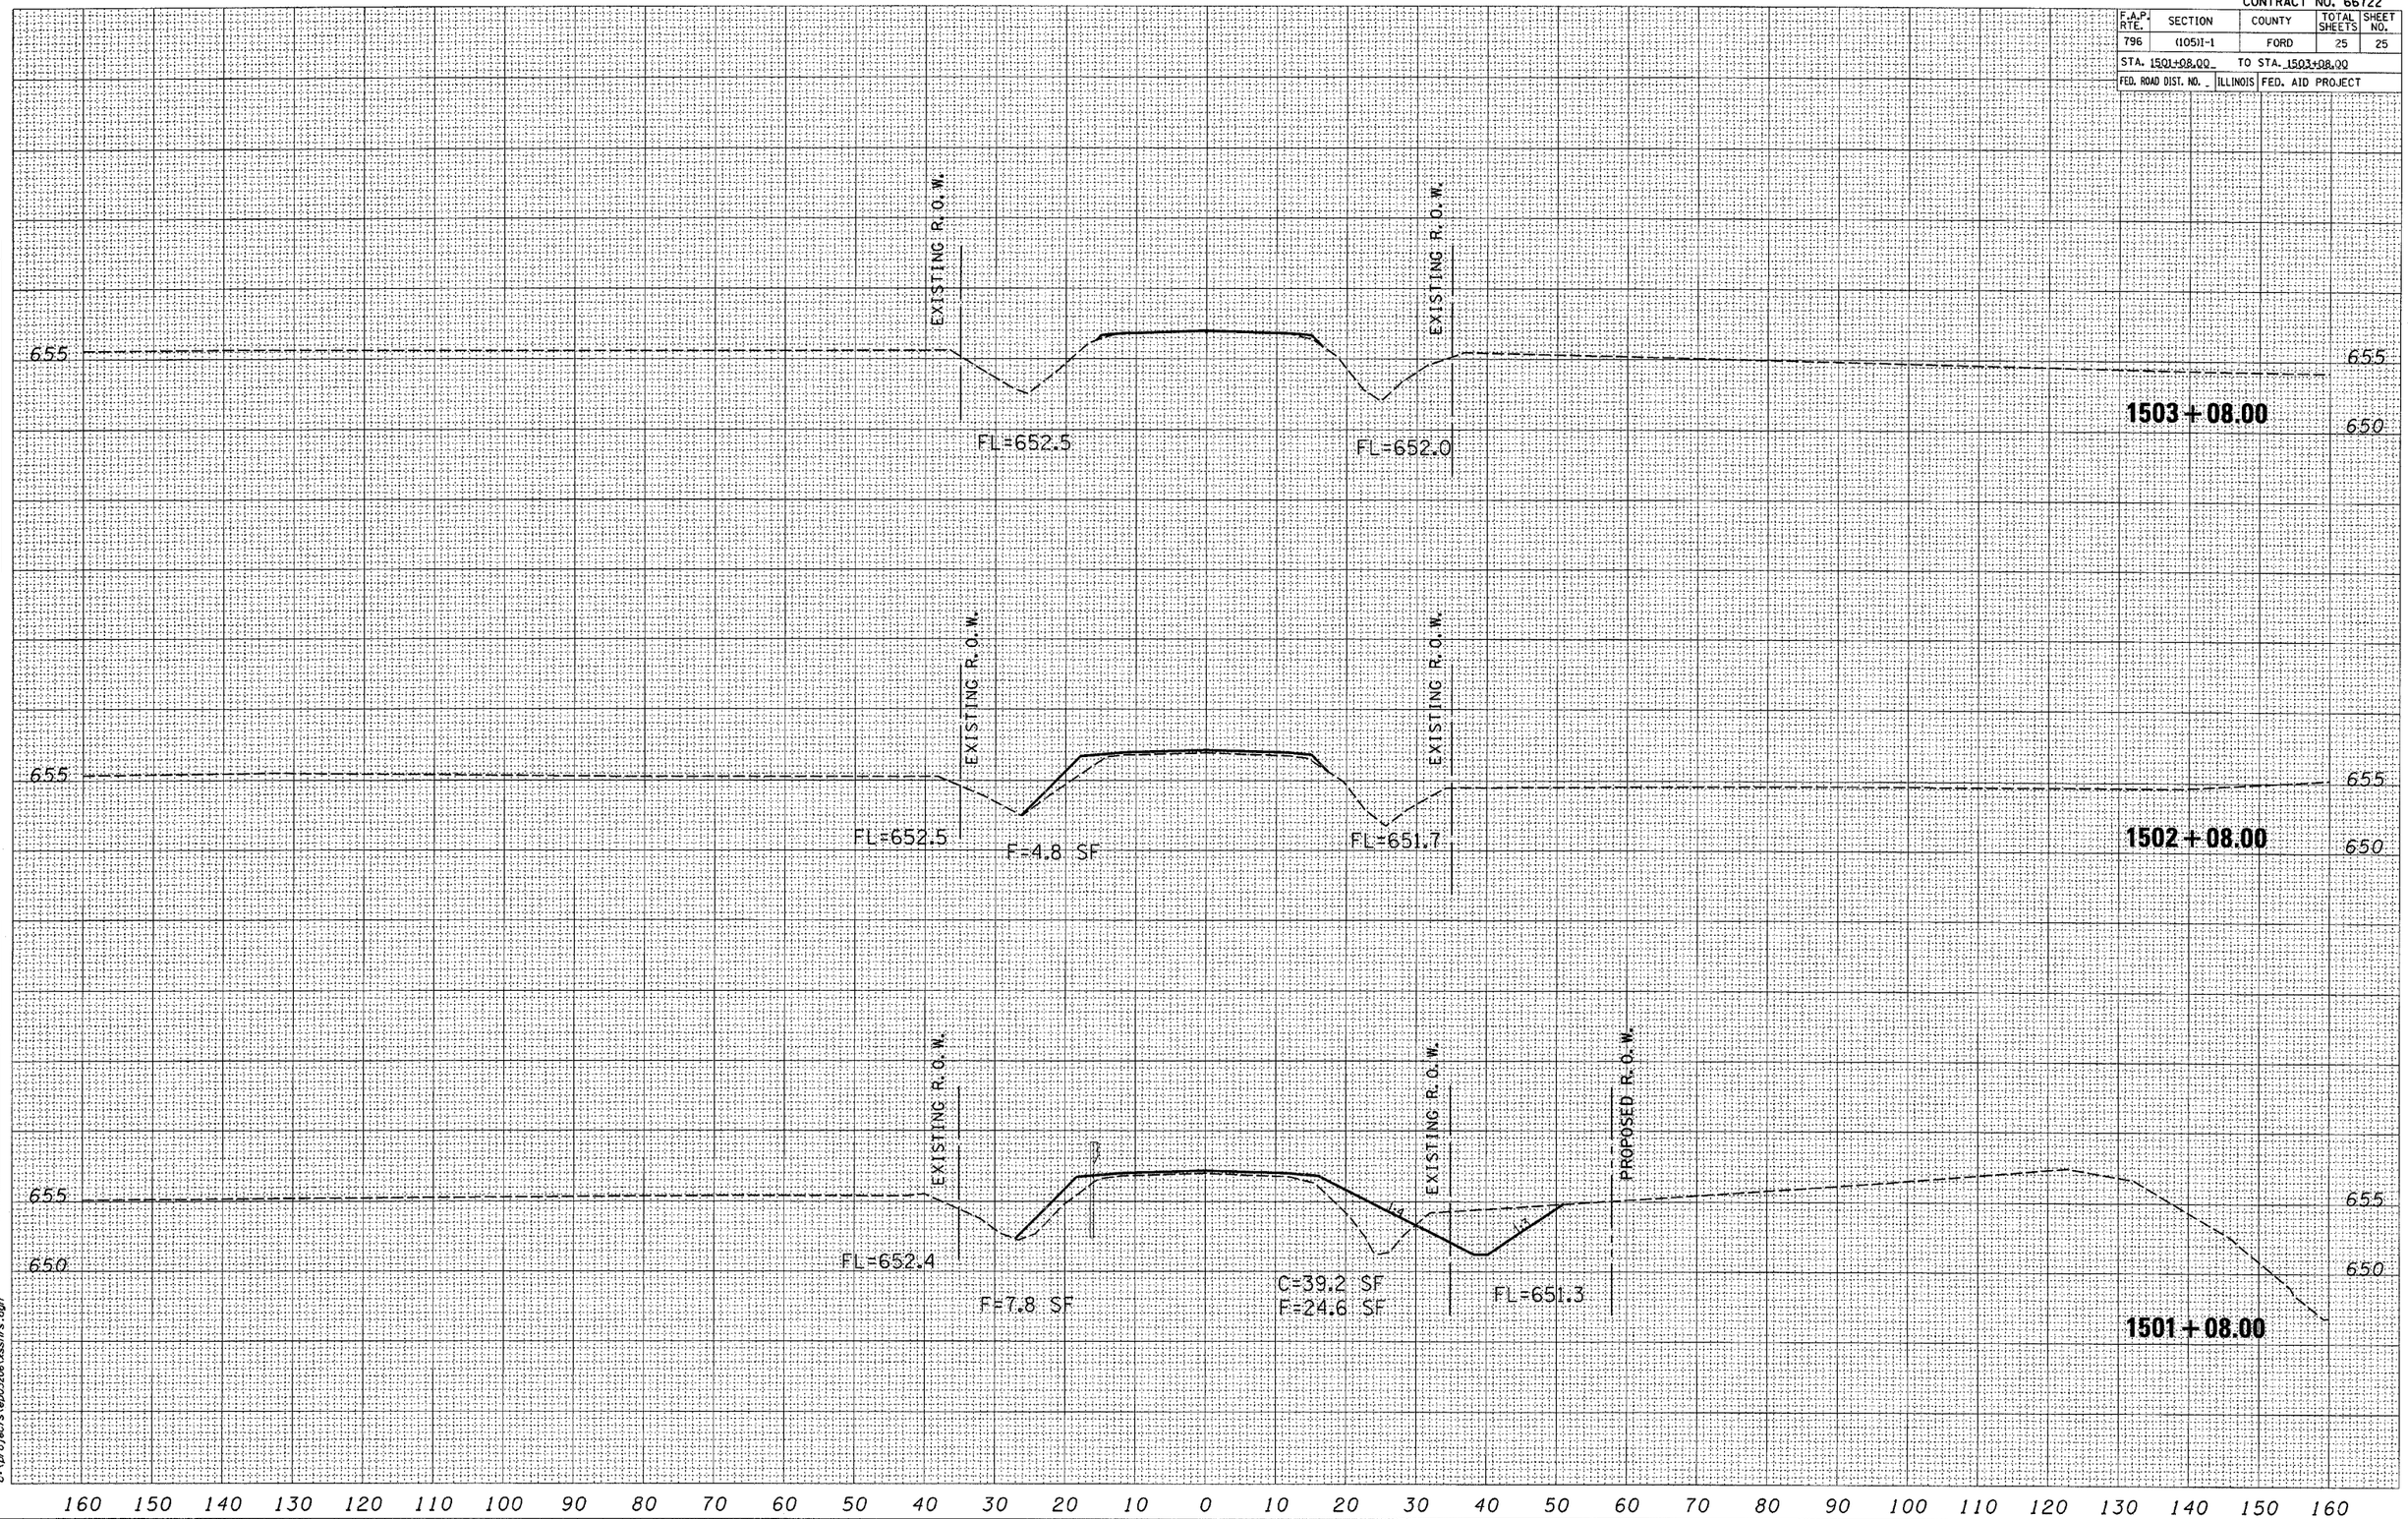

FINAL SURVEY — NOTE BOOK NO. — SURVEYED — PLOTTED — TEMPLATE — AREAS CHECKED — BY — DATE

ORIGINAL SURVEY — NOTE BOOK NO. — SURVEYED — PLOTTED — TEMPLATE — AREAS CHECKED — BY — DATE

Oct 22, 2007 - 08:01:55 AM
c:\projects\ep03206\xsshts.dgn

CROSS SECTIONS