CONTRACT NO. 72997

F.A.P. RTE.	SECTION	COUNTY	TOTAL SHEETS	SHEET NO.
315	116(BR-1)	LOGAN	79	60
STA. 82+00.00		TO STA. 82+50.00		
FED. ROAD DIST. NO.	ILLINOIS	FED. AID PROJECT		

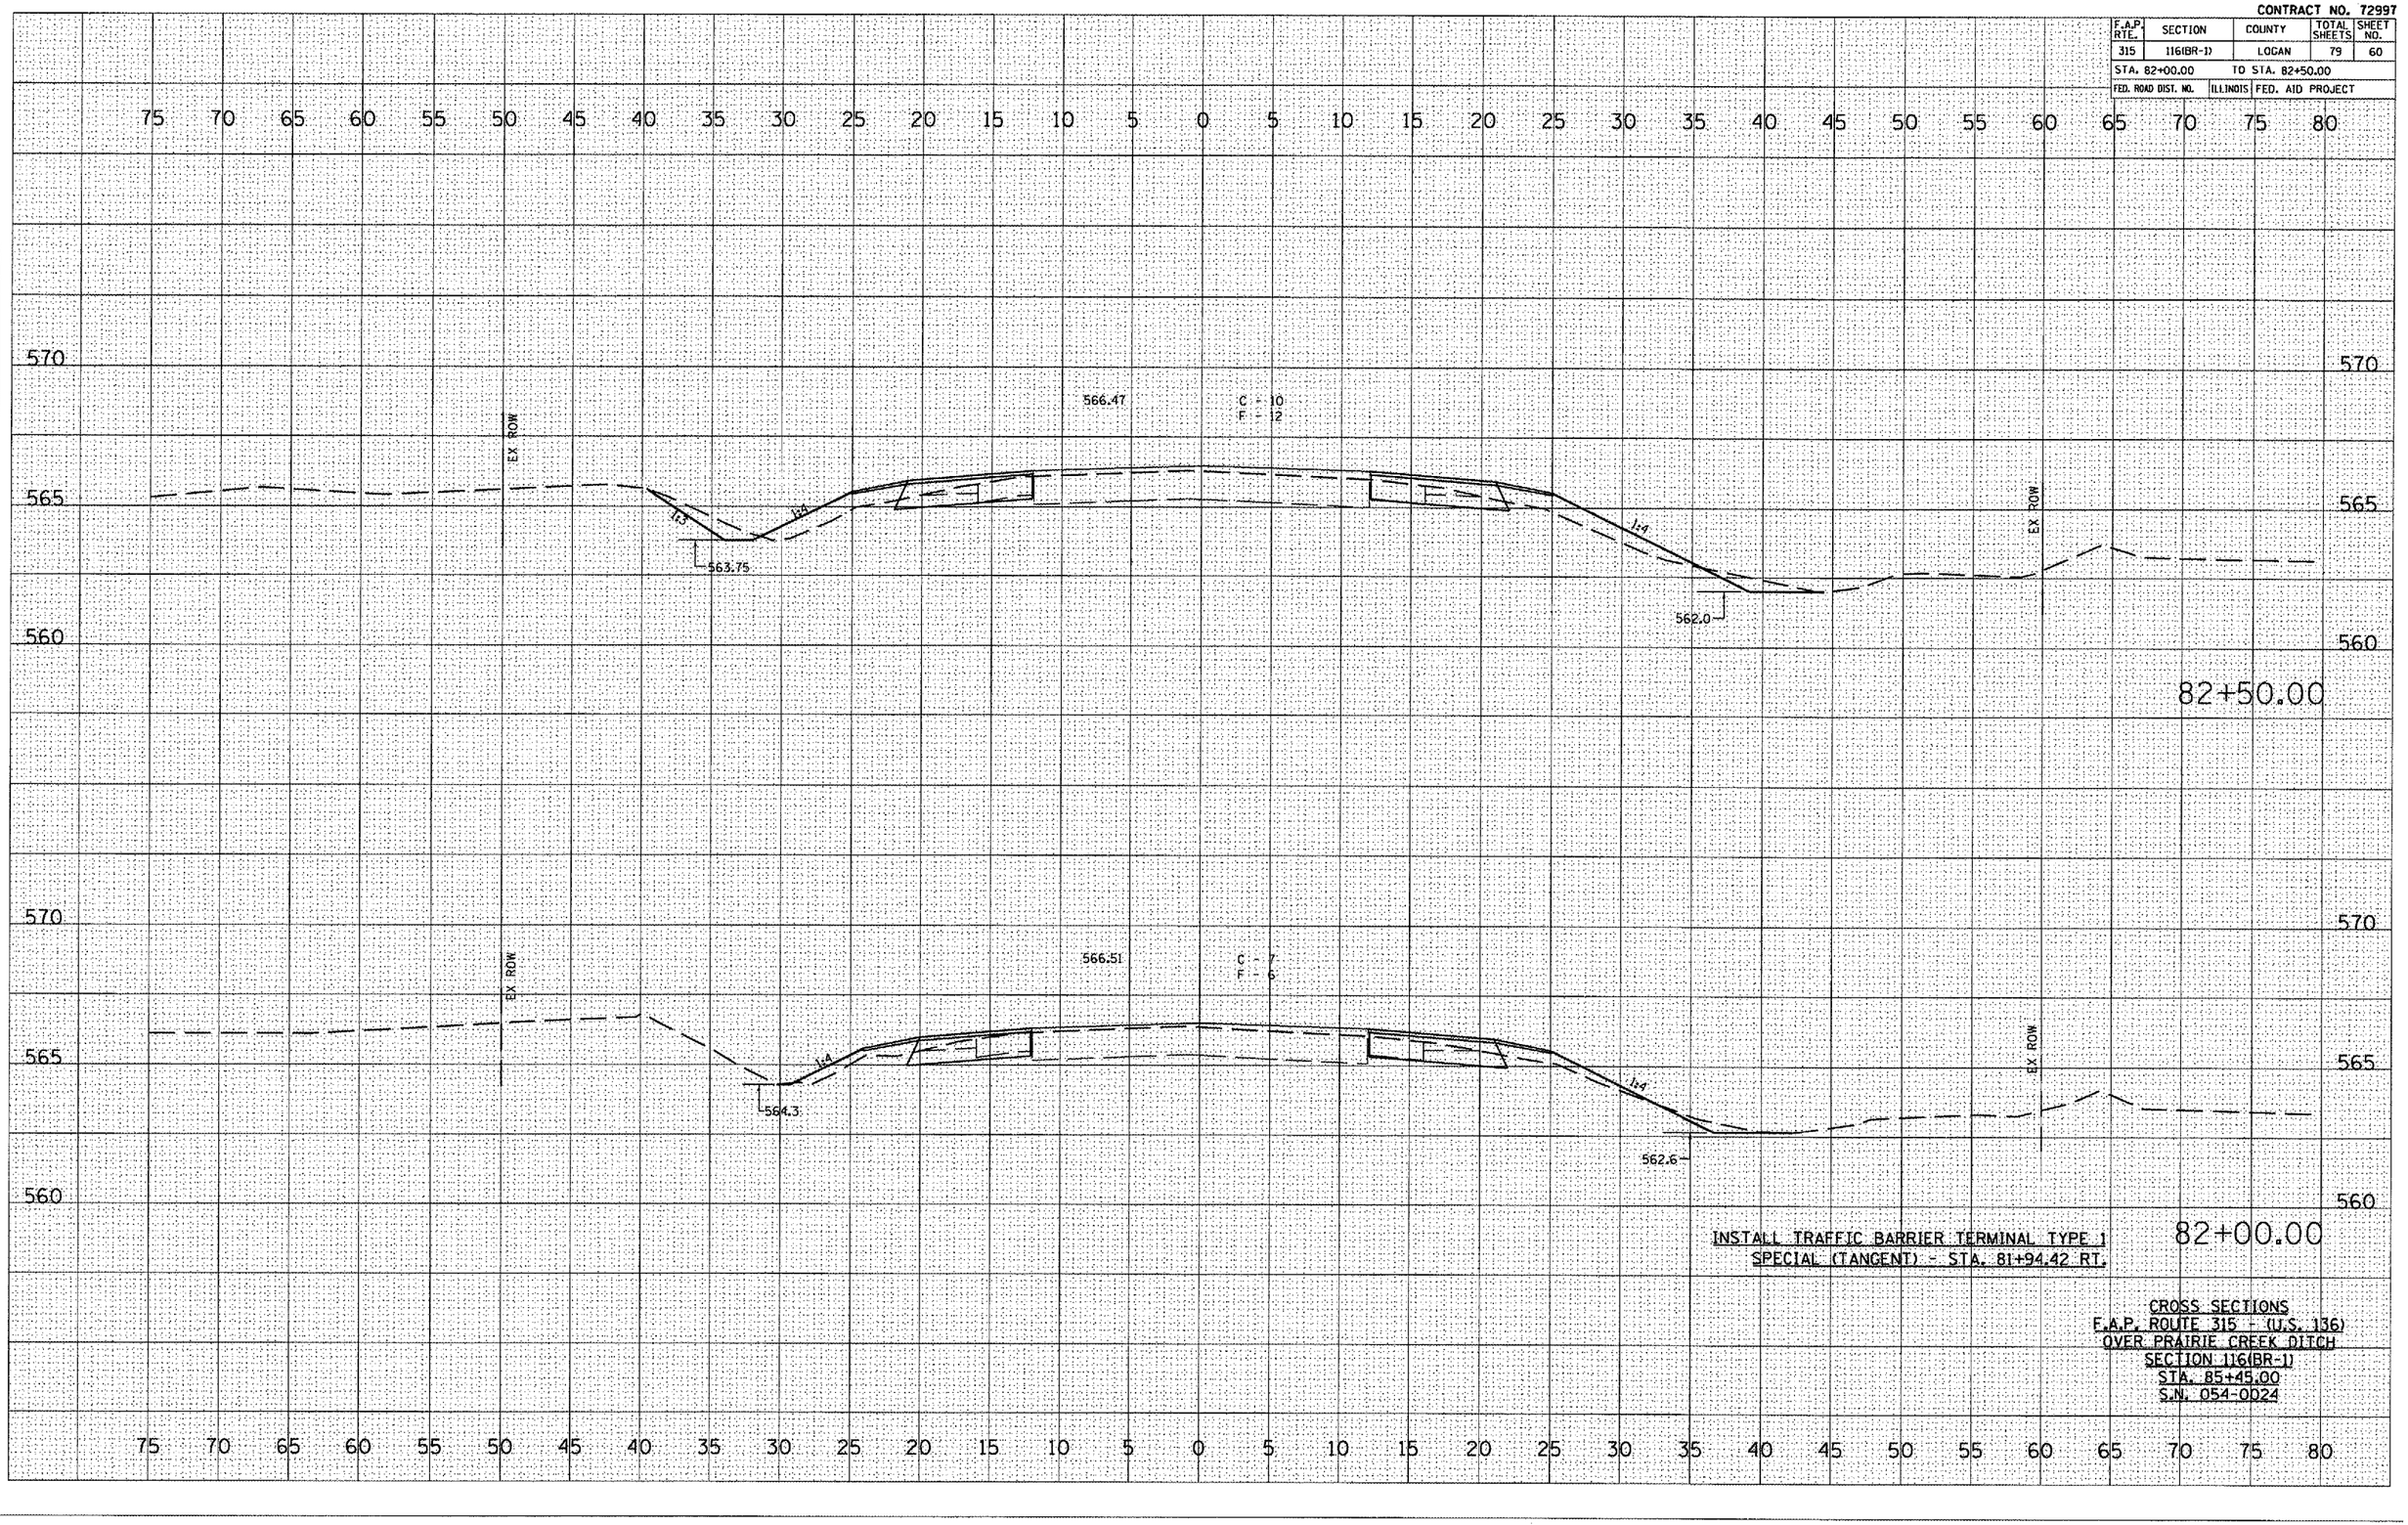

INSTALL TRAFFIC BARRIER TERMINAL TYPE 1 SPECIAL (TANGENT) - STA. 81+94.42 RT.

CROSS SECTIONS
F.A.P. ROUTE 315 - (U.S. 136)
OVER PRAIRIE CREEK DITCH
SECTION 116(BR-1)
STA. 85+45.00
S.N. 054-0024

FINAL SURVEY
NOTE BOOK
NO.
BY
DATE
SURVEYED
PLOTTED
TYPED
AREAS
AREAS CHECKED

ORIGINAL SURVEY
NOTE BOOK
NO.
BY
DATE
SURVEYED
PLOTTED
TYPED
AREAS
AREAS CHECKED

PLOT DATE = 7/4/2007
FILE NAME = str_059-0059.dgn
PLOT SCALE = 10.5882 ' / IN.
USER NAME = laughlinr1