CONTRACT NO. 72997

F.A.P. RTE.	SECTION	COUNTY	TOTAL SHEETS	SHEET NO.
315	116(BR-2)	LOGAN	79	72
STA. 311+00.00		TO STA. 311+50.00		
FED. ROAD DIST. NO.	ILLINOIS	FED. AID PROJECT		

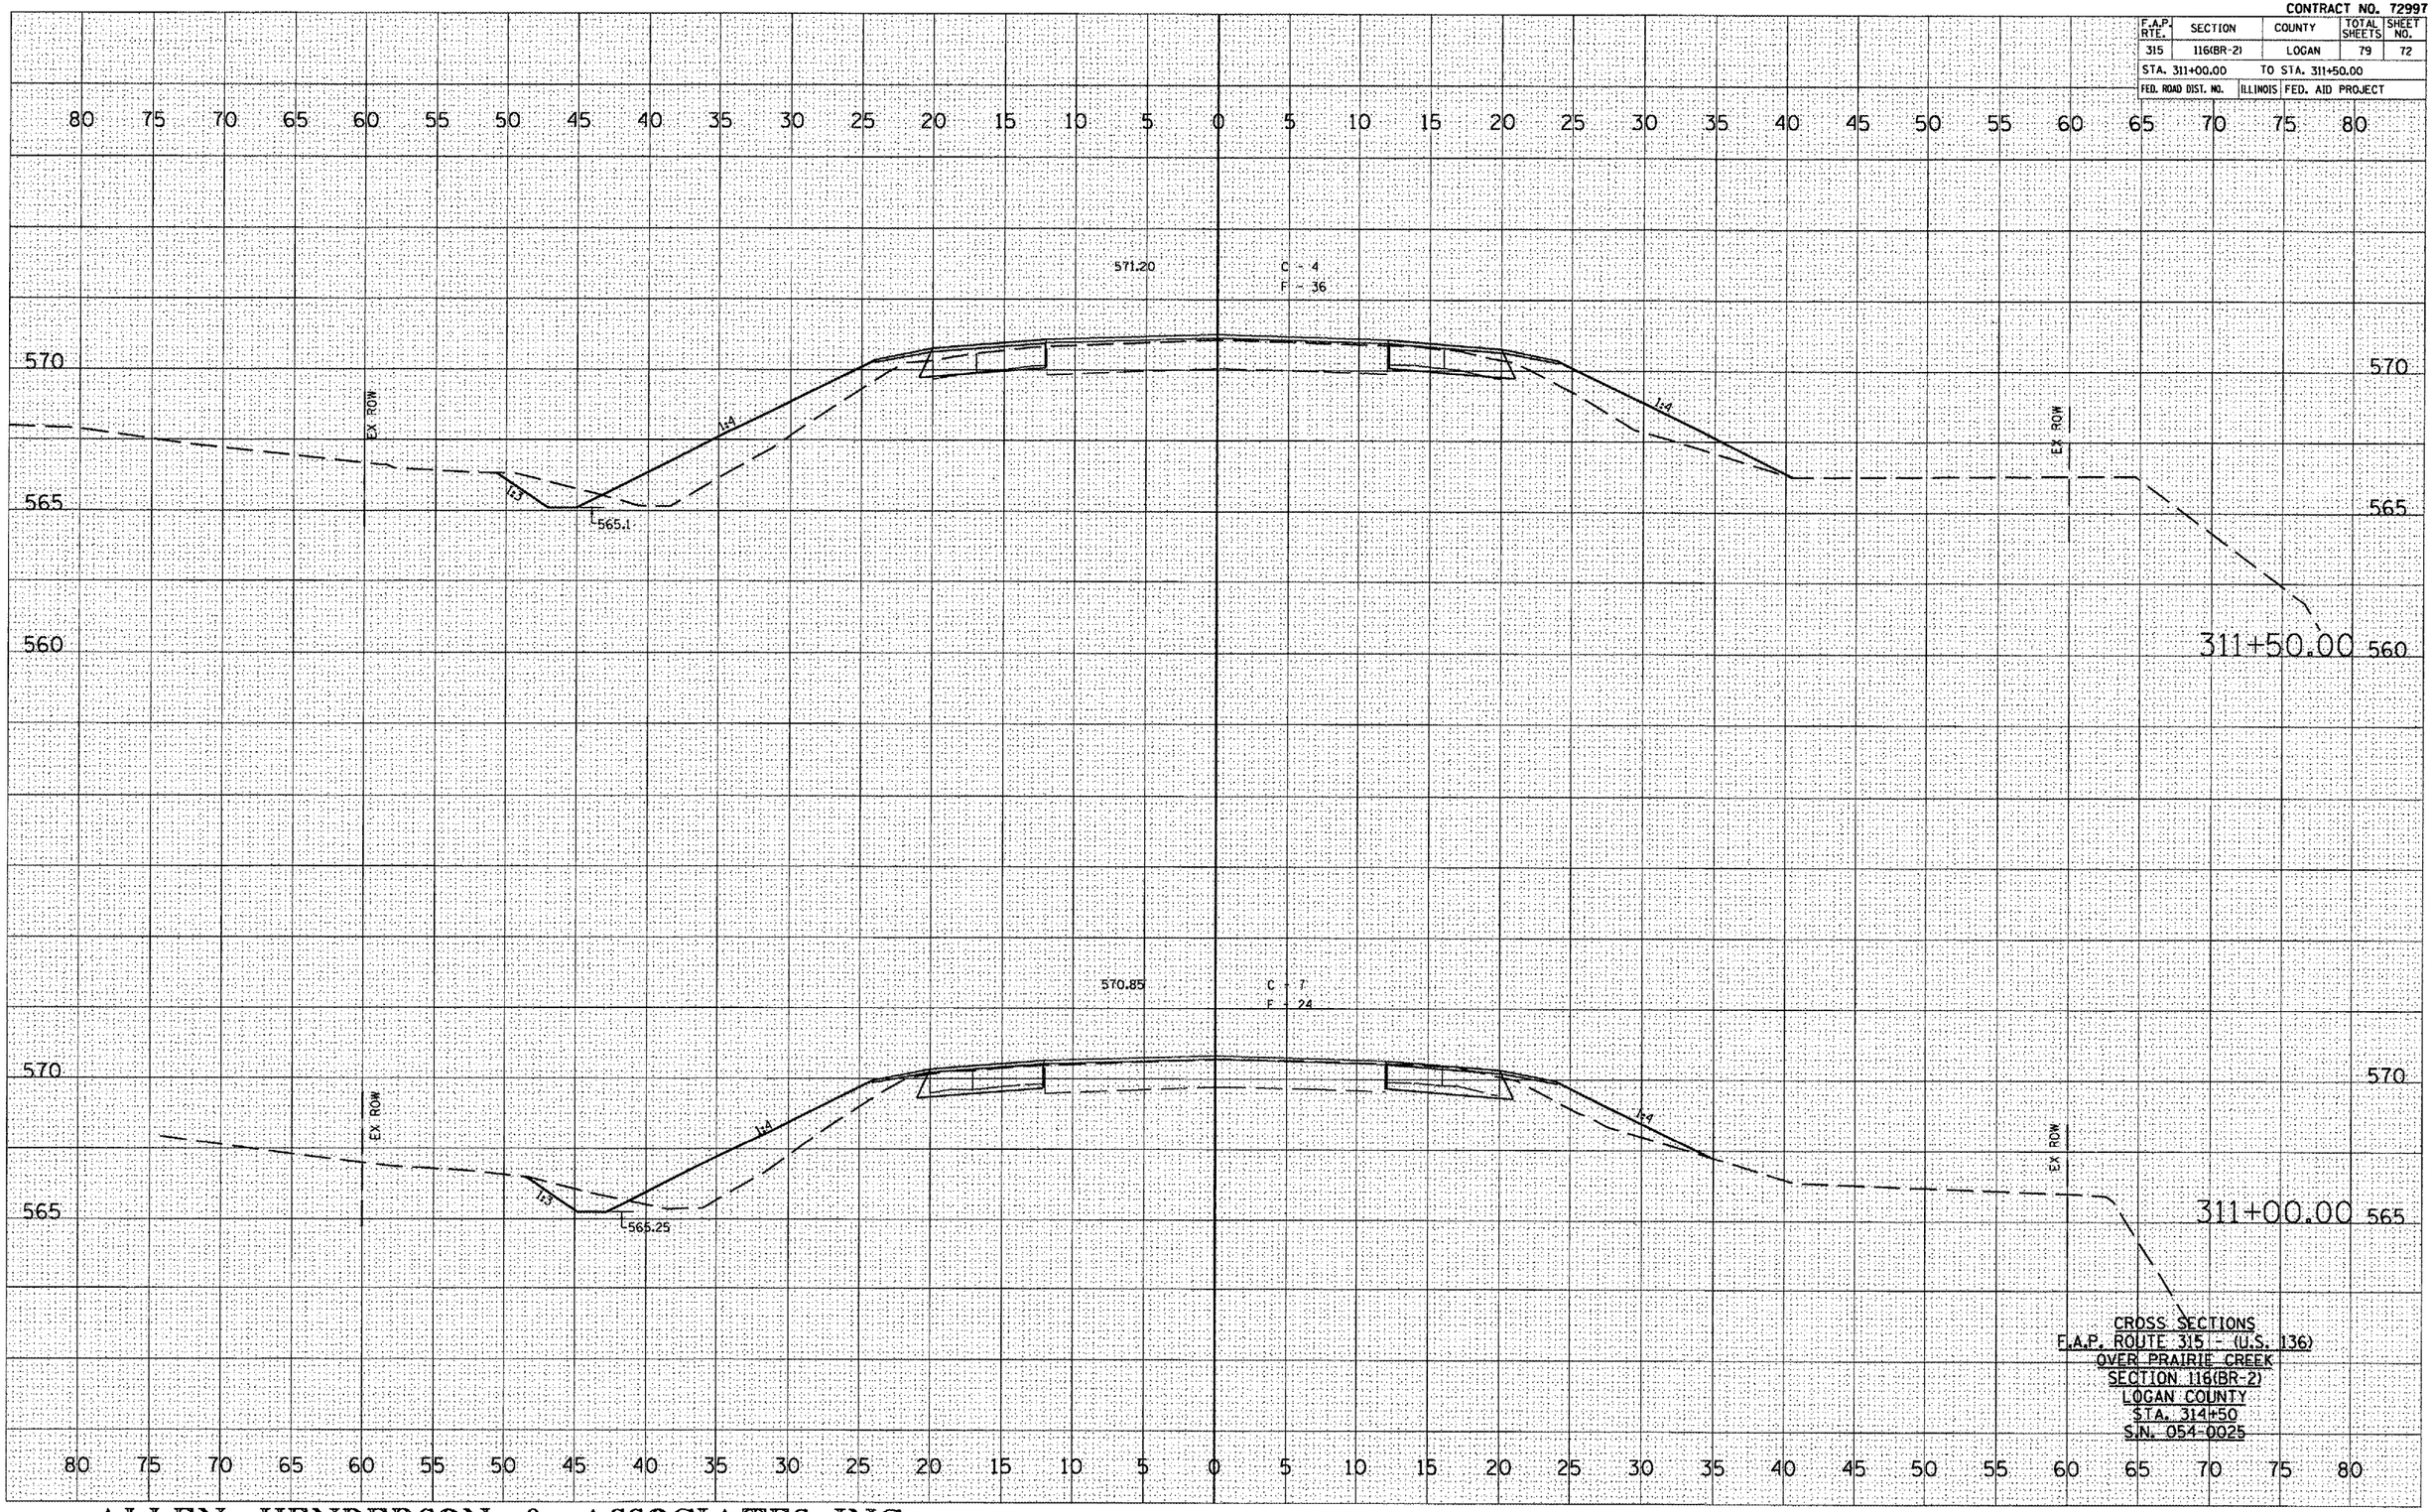

FINAL SURVEY	BY	DATE
NOTE BOOK NO.	SURVEYED	
	PLOTTED	
	TRAVERSE	
	AREAS	
	AREAS CHECKED	

ORIGINAL SURVEY	BY	DATE
NOTE BOOK NO.	SURVEYED	
	PLOTTED	
	TRAVERSE	
	AREAS	
	AREAS CHECKED	

PLOT DATE = 7/9/2007
FILE NAME = c:\Projects\d527085\allen_hende
PLOT SCALE = 10.5882 ' / IN.
USER NAME = laughlinr1

ALLEN HENDERSON & ASSOCIATES, INC. CONSULTING CIVIL AND STRUCTURAL ENGINEERS SPRINGFIELD, IL. PHONE: (217) 544-8033 IL DESIGN FIRM NO. 184-001907