F. A. R. RTE.	SECTION	COUNTY	TOTAL SHEETS	SHEET NO
789	IRS-1	MADISON	26	9

STA. 114+00 TO STA. 124+00

EXISTING CONDITIONS: _____

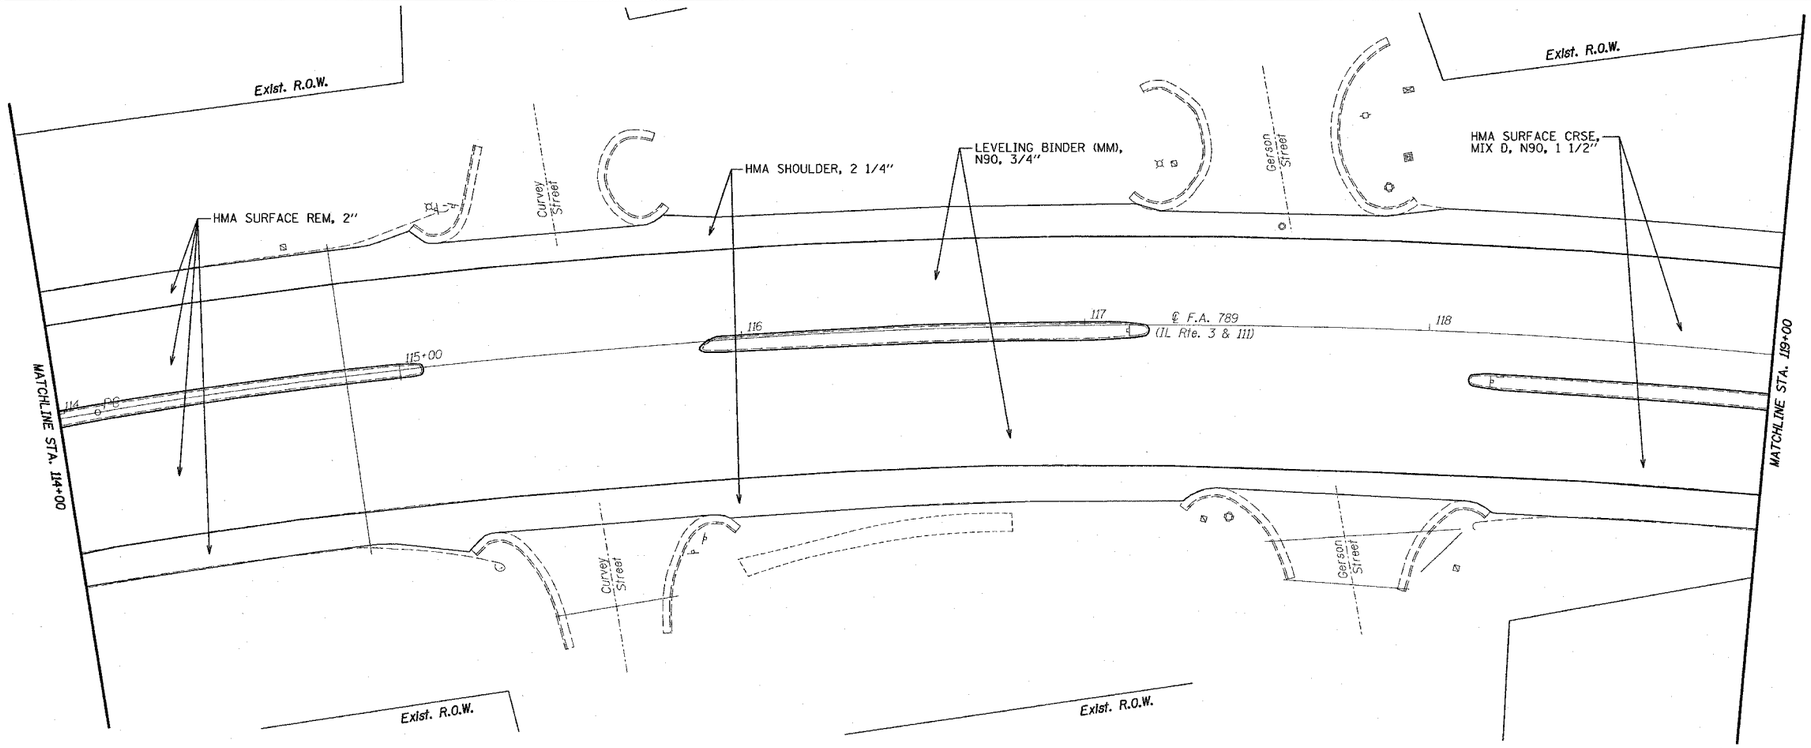

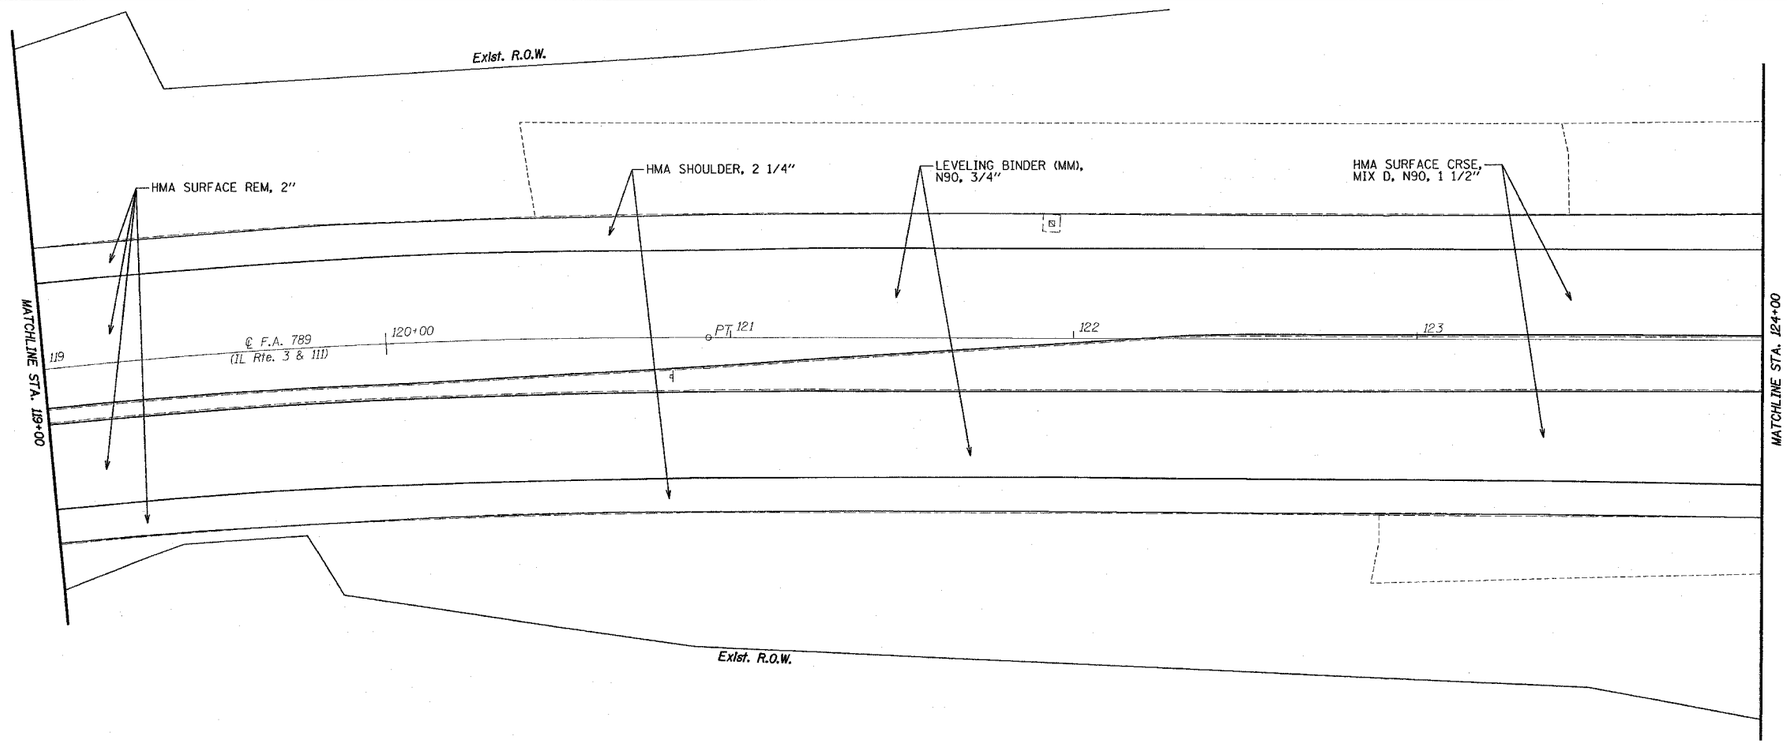

N

20' 0 20' 40'

SCALE: 1" = 20'

ILLINOIS DEPARTMENT OF TRANSPORTATION

PLAN SHEETS
LOCATION #2

F.A. 789 (IL RTE. 3 & 111)
SECTION IRS-1
MADISON COUNTY

PLOT DATE: 4/5/2007

PLAN
SURVEYED
DATE
NOTE BOOK
ALIGNMENT CHECKED
PLOT OF MAY CHECKED
ROAD FILE NAME
NO. _____
BY
DATE

#4DATE#
4/5/2007
c:\Projects\Bureau\05007\Plan\Bun05007o.dgn
#USER#
#REF#