F.A.P. RTE.	SECTION	COUNTY	TOTAL SHEETS	SHEET NO
789	IRS-1	MADISON	26	11

STA. 134+00 TO STA. 136+36

EXISTING CONDITIONS:

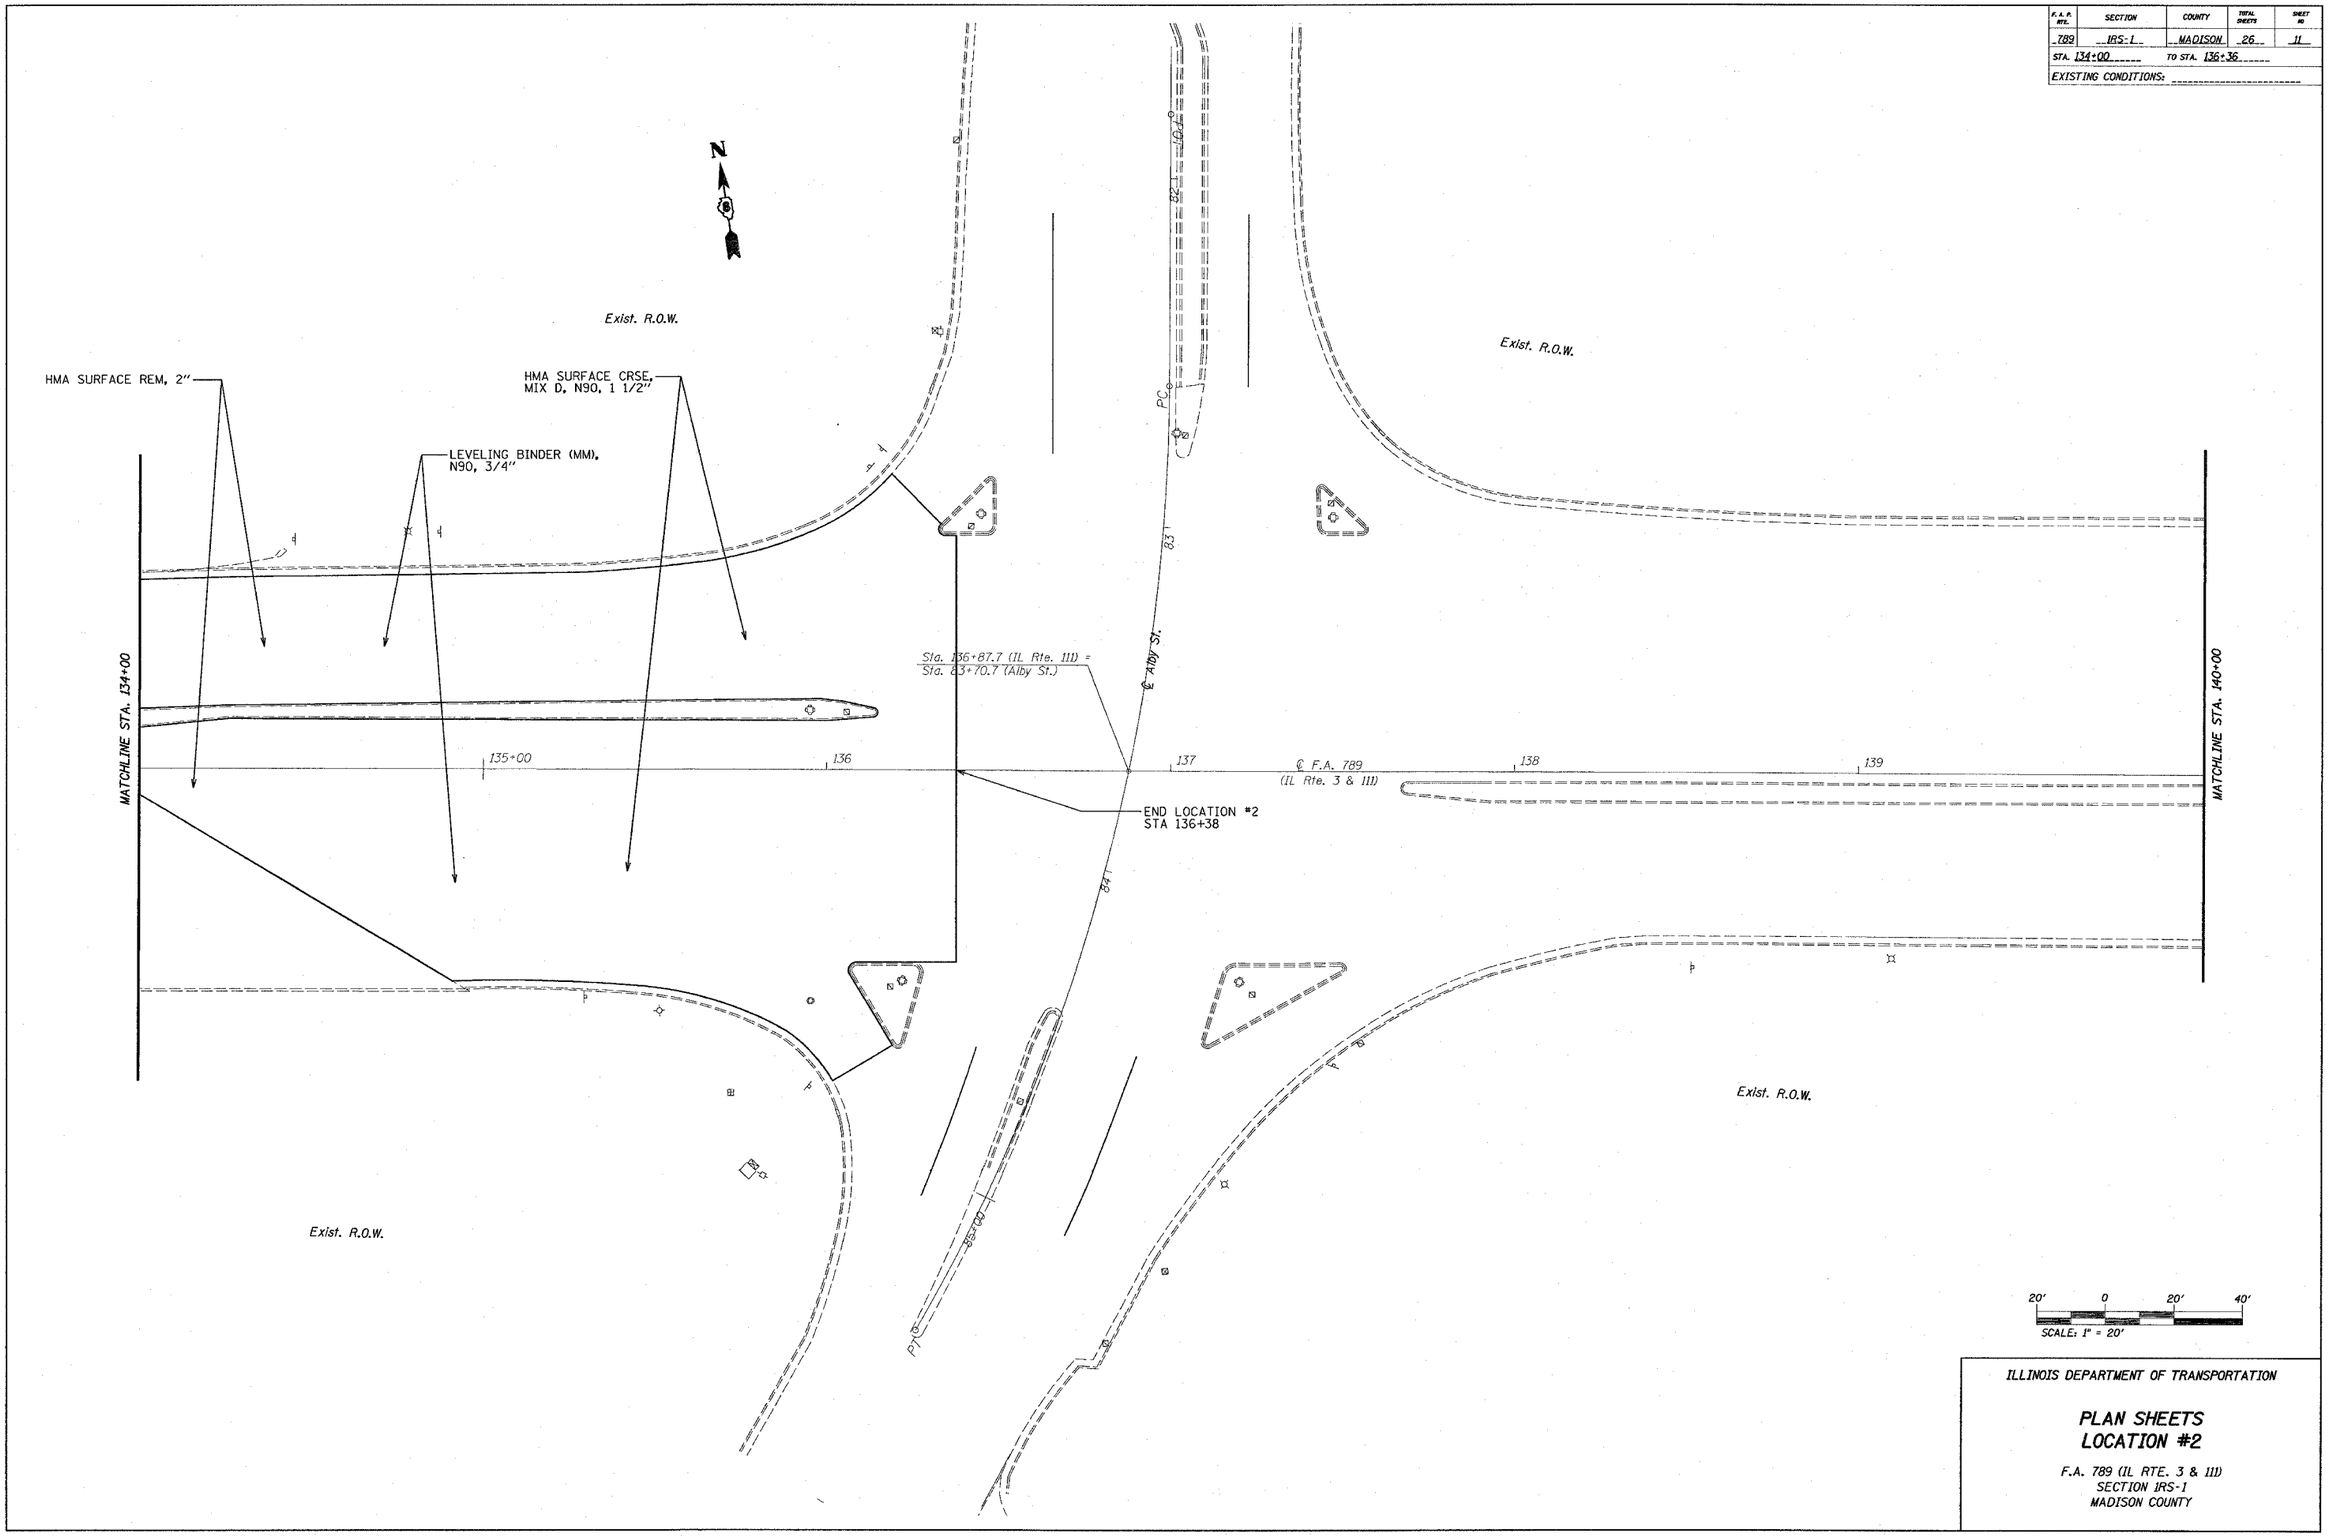

ILLINOIS DEPARTMENT OF TRANSPORTATION

PLAN SHEETS
LOCATION #2

F.A. 789 (IL RTE. 3 & 111)
SECTION IRS-1
MADISON COUNTY

PLOT DATE: 4/5/2007

PLAN		BY	DATE
NOTE BOOK NO.	SURVEYED		
	PLOTTED		
	ALIGNMENT CHECKED		
	RT. OF WAY CHECKED		
	CADD FILE NAME		