CONTRACT NO. 83905

F.A. RTE.	SECTION	COUNTY	TOTAL SHEETS	SHEET NO.
	06-00047-00-LS	COOK	59	11
STA. 12+00	TO STA. 16+50			
FED. ROAD DIST. NO.	ILLINOIS	FED. AID PROJECT		

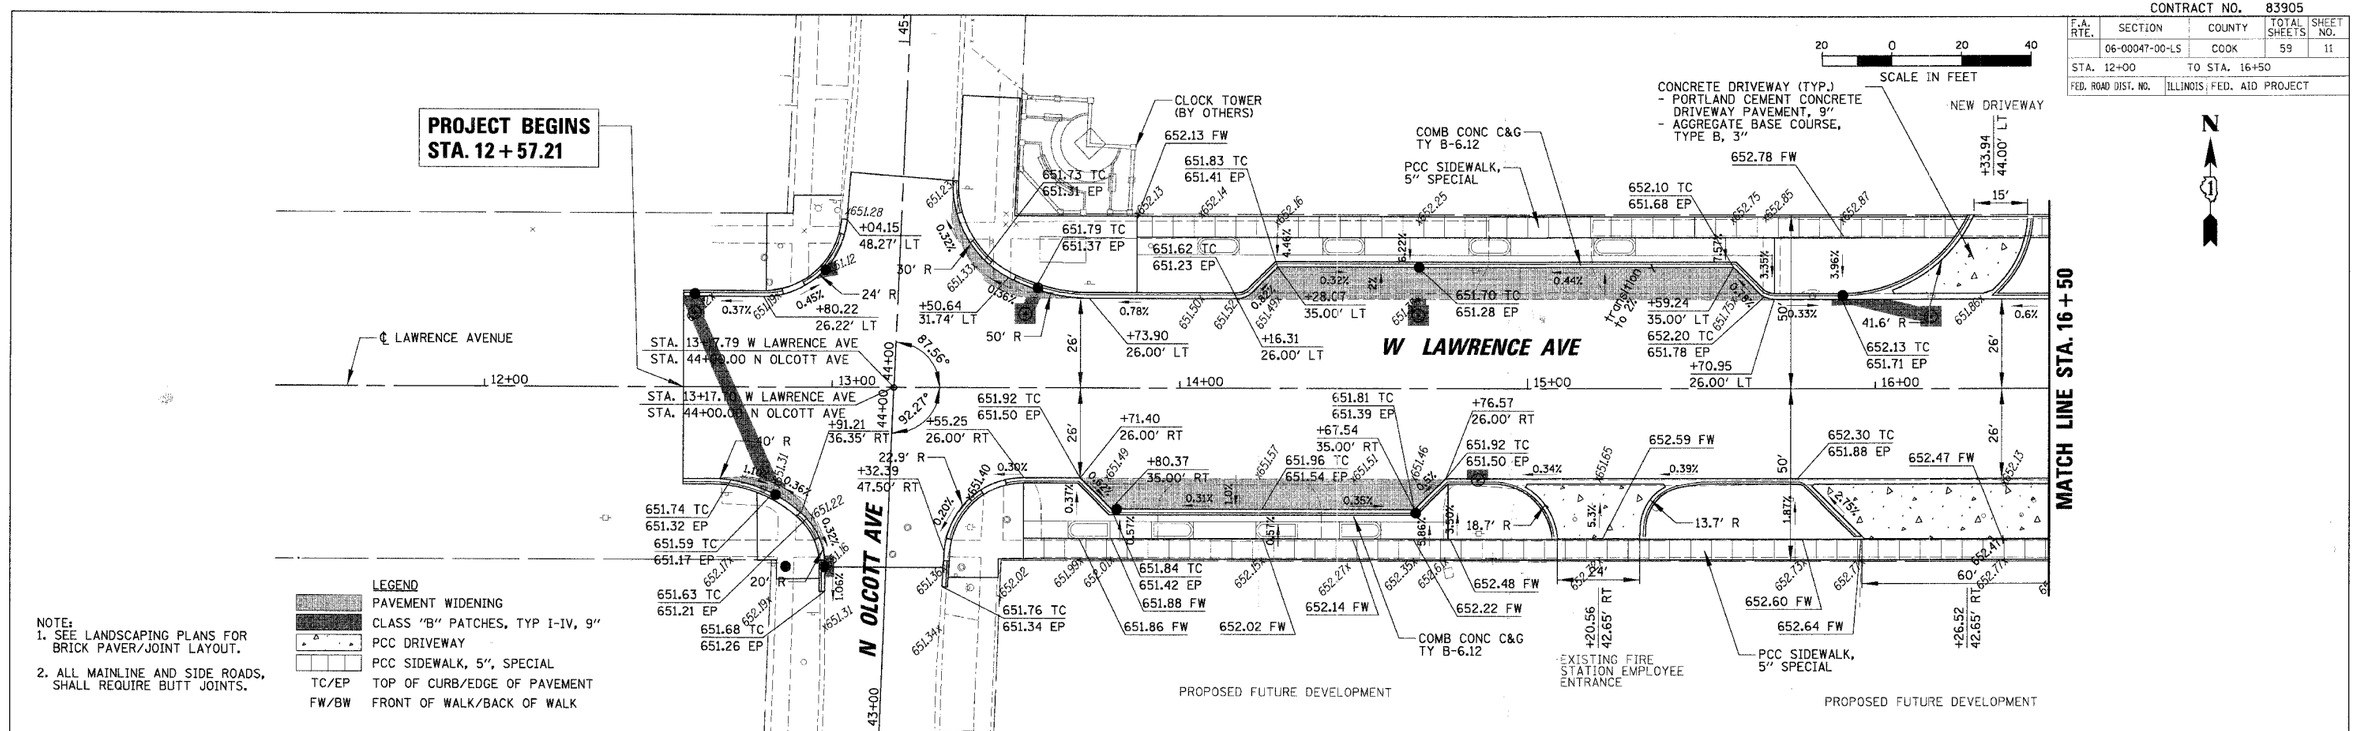

NOTE:
1. SEE LANDSCAPING PLANS FOR BRICK PAVER/JOINT LAYOUT.
2. ALL MAINLINE AND SIDE ROADS, SHALL REQUIRE BUTT JOINTS.

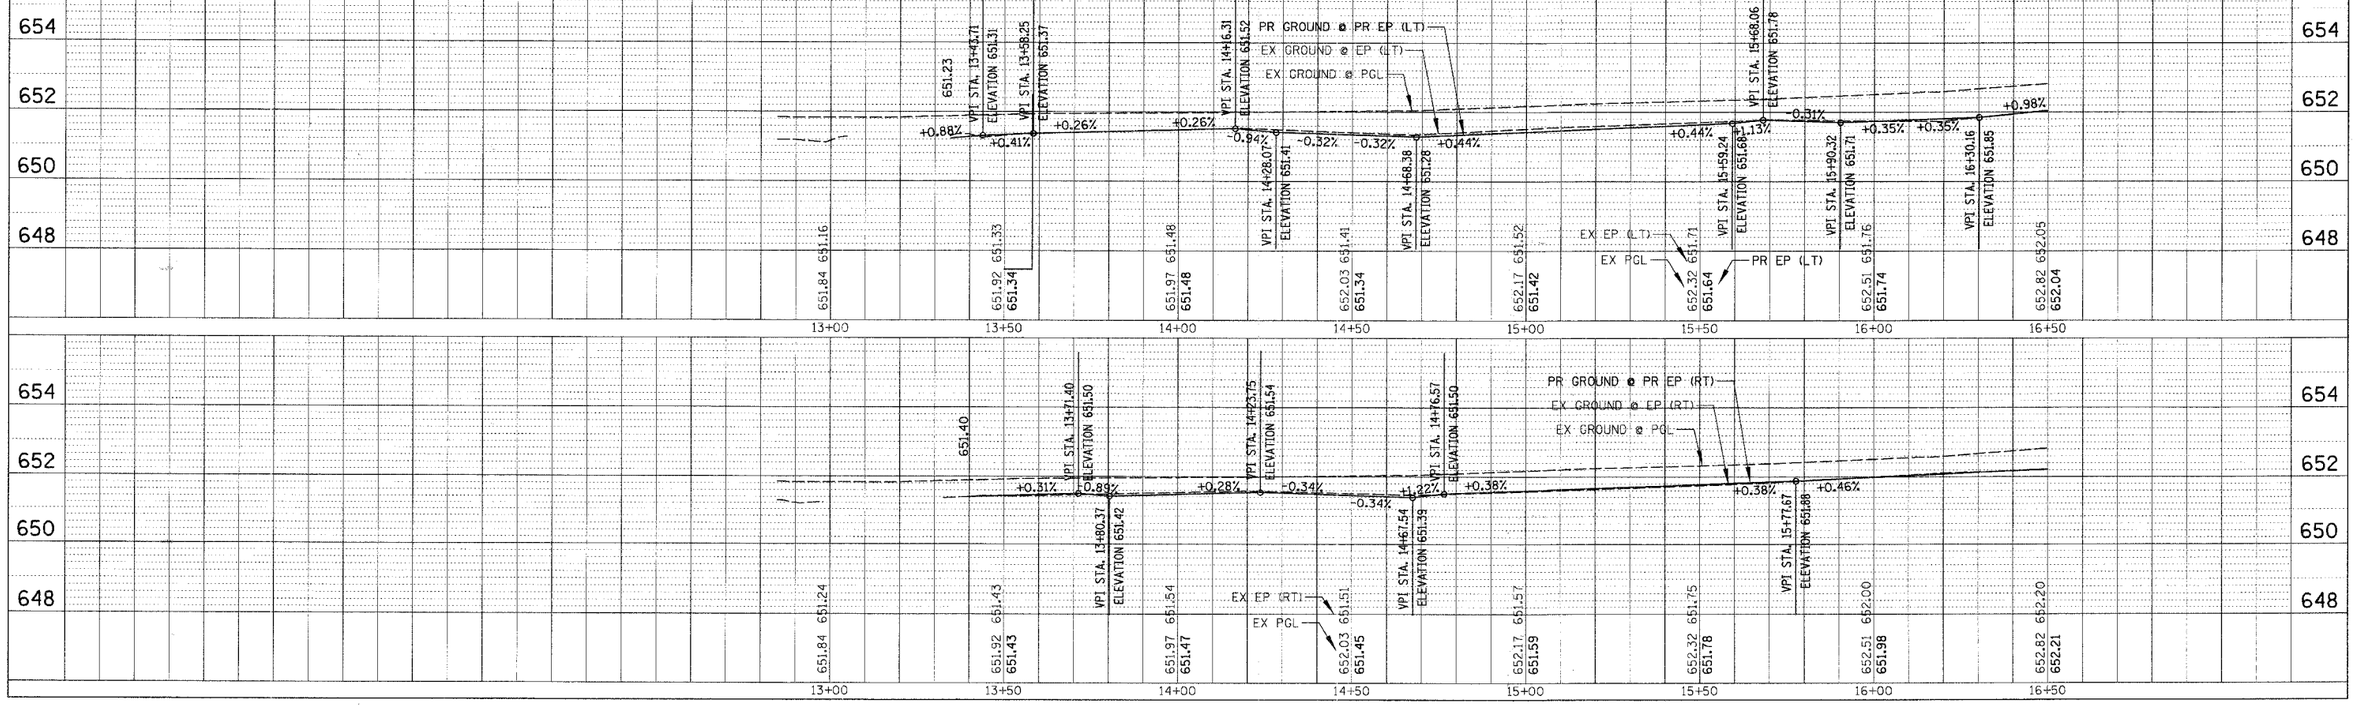

PLOT DATE = 10/29/2007
FILE NAME = N:\VARWOODHEIGHTS\V8627PVC\v11\V8627RPPL.RPP
HOR. SCALE = 20
VER. SCALE = 10
USER NAME = PMANGELLI