PLOT DATE = 10/29/2007
FILE NAME = N:\HARWOODHEIGHTS\06279\Civil\R-F\06279_LAW.LAY
PLOT SCALE = 10'
USER NAME = PMAGNELLI

ORIGINAL SURVEY		BY	DATE
	SURVEYED		
	PLOTTED		
	TEMPLATE		
	AREAS		
NO.	AREAS CHECKED		

FINAL SURVEY		BY	DATE
	SURVEYED		
	PLOTTED		
NOTE BOOK	TEMPLATE		
	AREAS		
NO.	AREAS CHECKED		

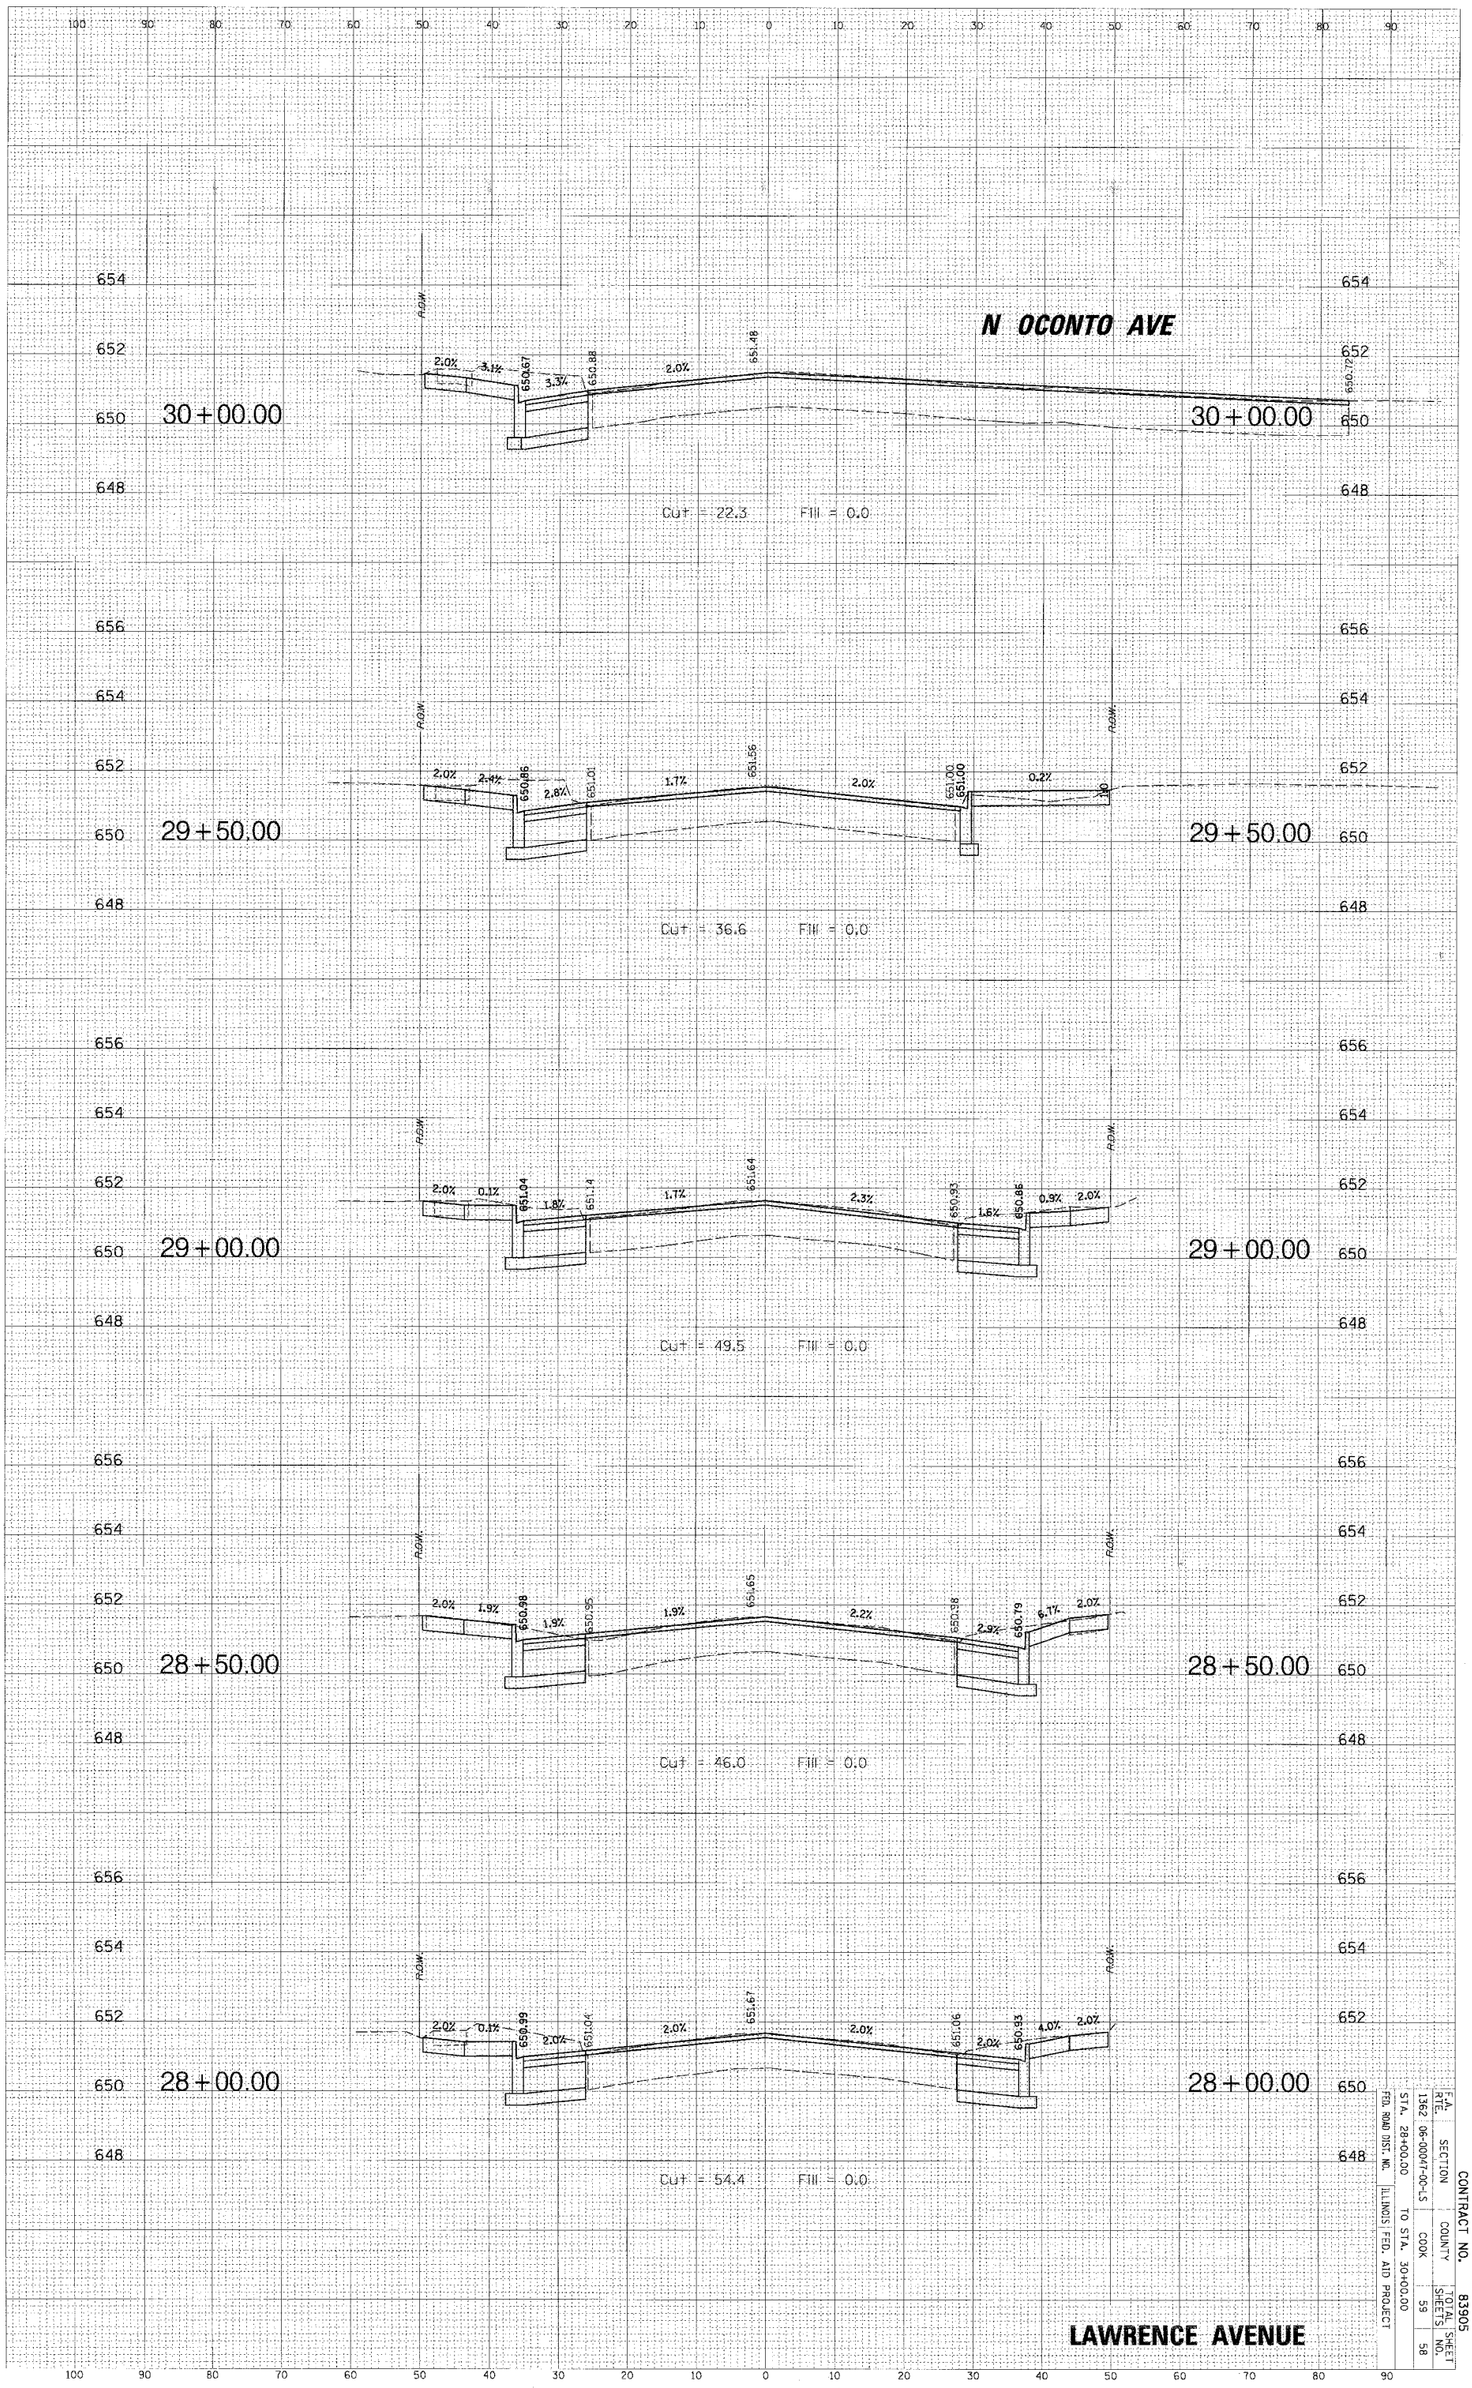

CONTRACT NO. 83905

F.A. RTE.	SECTION	COUNTY	TOTAL SHEETS	SHEET NO.
1362	06-00047-00-LS	COOK	59	58

STA. 28+00.00 TO STA. 30+00.00

FED. ROAD DIST. NO. | ILLINOIS | FED. AID PROJECT