CONTRACT NO. 83980

F.A.U. RTE.	SECTION	COUNTY	TOTAL SHEETS	SHEET NO.
1338	05-00083-00-FP	COOK	167	29
STA. 52+00	TO STA. 57+50			
FED. ROAD DIST. NO. 7	ILLINOIS	FED. AID PROJECT M-8003(512)		

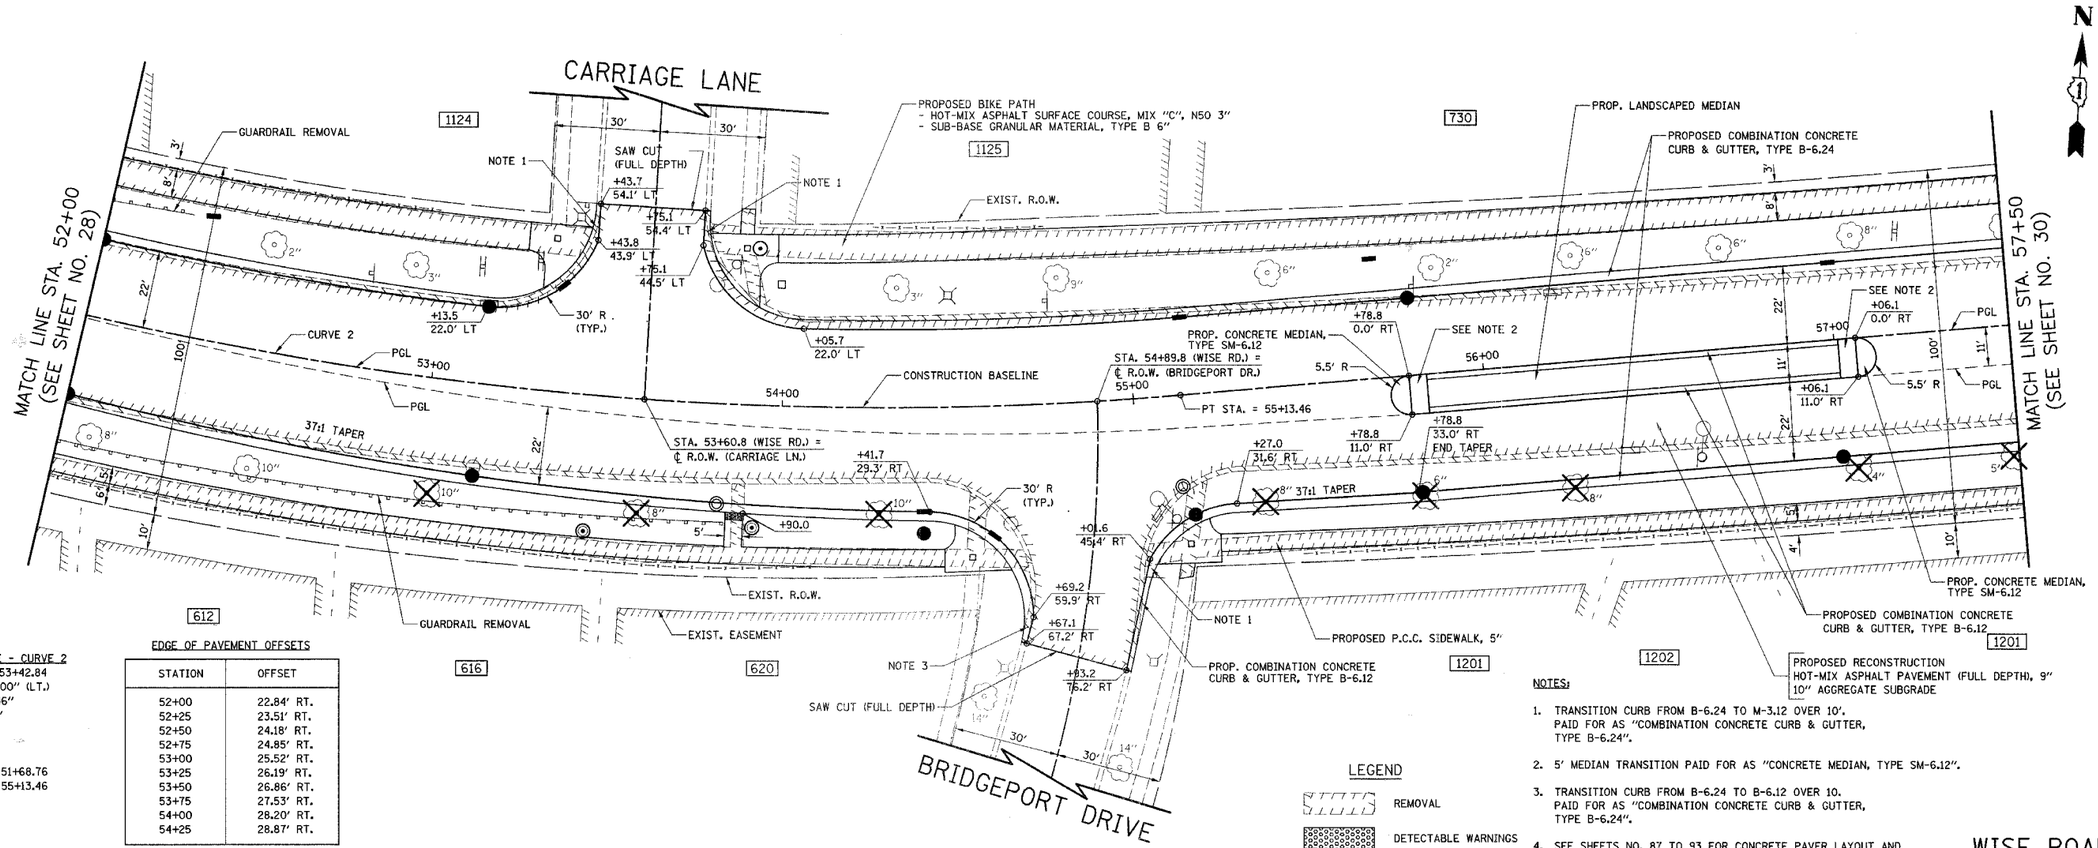

PROP. CURVE - CURVE 2
P.I. STA. = 53+42.84
Δ = 19°-45'-00" (LT.)
D = 5°-43'-46"
R = 1000.00'
T = 174.08'
L = 344.70'
E = 15.04'
P.C. STA. = 51+68.76
P.T. STA. = 55+13.46

EDGE OF PAVEMENT OFFSETS

STATION	OFFSET
52+00	22.84' RT.
52+25	23.51' RT.
52+50	24.18' RT.
52+75	24.85' RT.
53+00	25.52' RT.
53+25	26.19' RT.
53+50	26.86' RT.
53+75	27.53' RT.
54+00	28.20' RT.
54+25	28.87' RT.

LEGEND
REMOVAL
DETECTABLE WARNINGS

NOTES:
1. TRANSITION CURB FROM B-6.24 TO M-3.12 OVER 10'. PAID FOR AS "COMBINATION CONCRETE CURB & GUTTER, TYPE B-6.24".
2. 5' MEDIAN TRANSITION PAID FOR AS "CONCRETE MEDIAN, TYPE SM-6.12".
3. TRANSITION CURB FROM B-6.24 TO B-6.12 OVER 10. PAID FOR AS "COMBINATION CONCRETE CURB & GUTTER, TYPE B-6.24".
4. SEE SHEETS NO. 87 TO 93 FOR CONCRETE PAVER LAYOUT AND DETECTABLE WARNING DETAILS AT THE INTERSECTING STREETS.

WISE ROAD

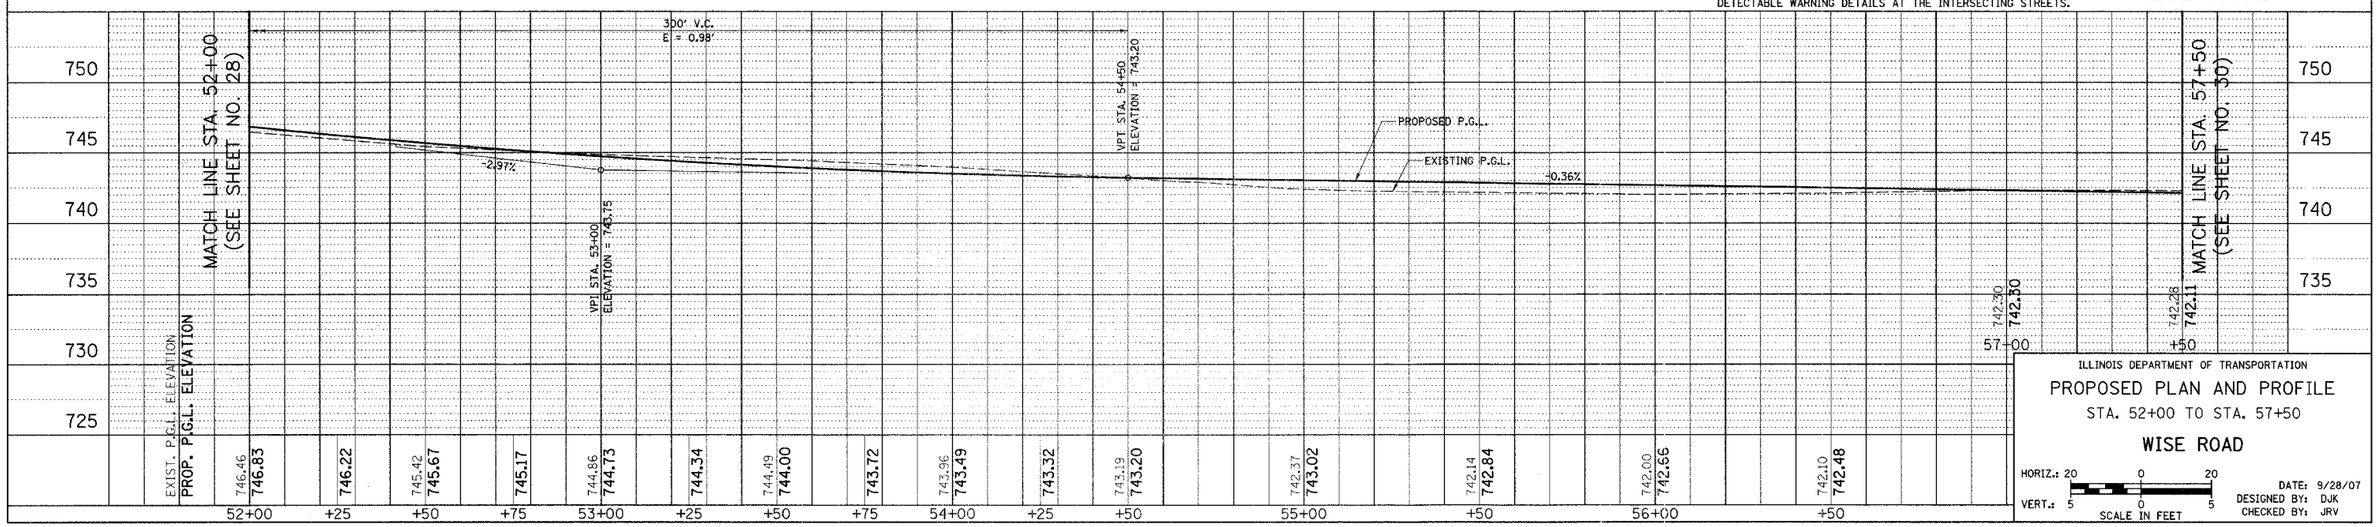

ILLINOIS DEPARTMENT OF TRANSPORTATION
PROPOSED PLAN AND PROFILE
STA. 52+00 TO STA. 57+50
WISE ROAD
HORIZ.: 20 0 20
VERT.: 5 0 5
SCALE IN FEET
DATE: 9/28/07
DESIGNED BY: DJK
CHECKED BY: JRV