CONTRACT NO. 83980

F.A.U. RTE.	SECTION	COUNTY	TOTAL SHEETS	SHEET NO.
1338	05-00083-00-FP	COOK	167	70
PAVEMENT MARKING AND SIGNING				
FED. ROAD DIST. NO. 7	ILLINOIS	FED. AID PROJECT M-8003(512)		

NOTE

ALL EXISTING SIGNS SHALL BE REMOVED, RELOCATED, OR FURNISHED AND INSTALLED BY THE VILLAGE. THE CONTRACTOR SHALL CONTACT THE VILLAGE 48 HOURS PRIOR TO THE START OF WORK FOR EACH STAGE OF CONSTRUCTION FOR SIGN REMOVAL. ANY SIGN DAMAGED BY THE CONTRACTOR SHALL BE REPAIRED OR REPLACED IN KIND BY THE CONTRACTOR AT HIS OWN EXPENSE, PRIOR TO PERMANENT REINSTALLATION BY OTHERS.

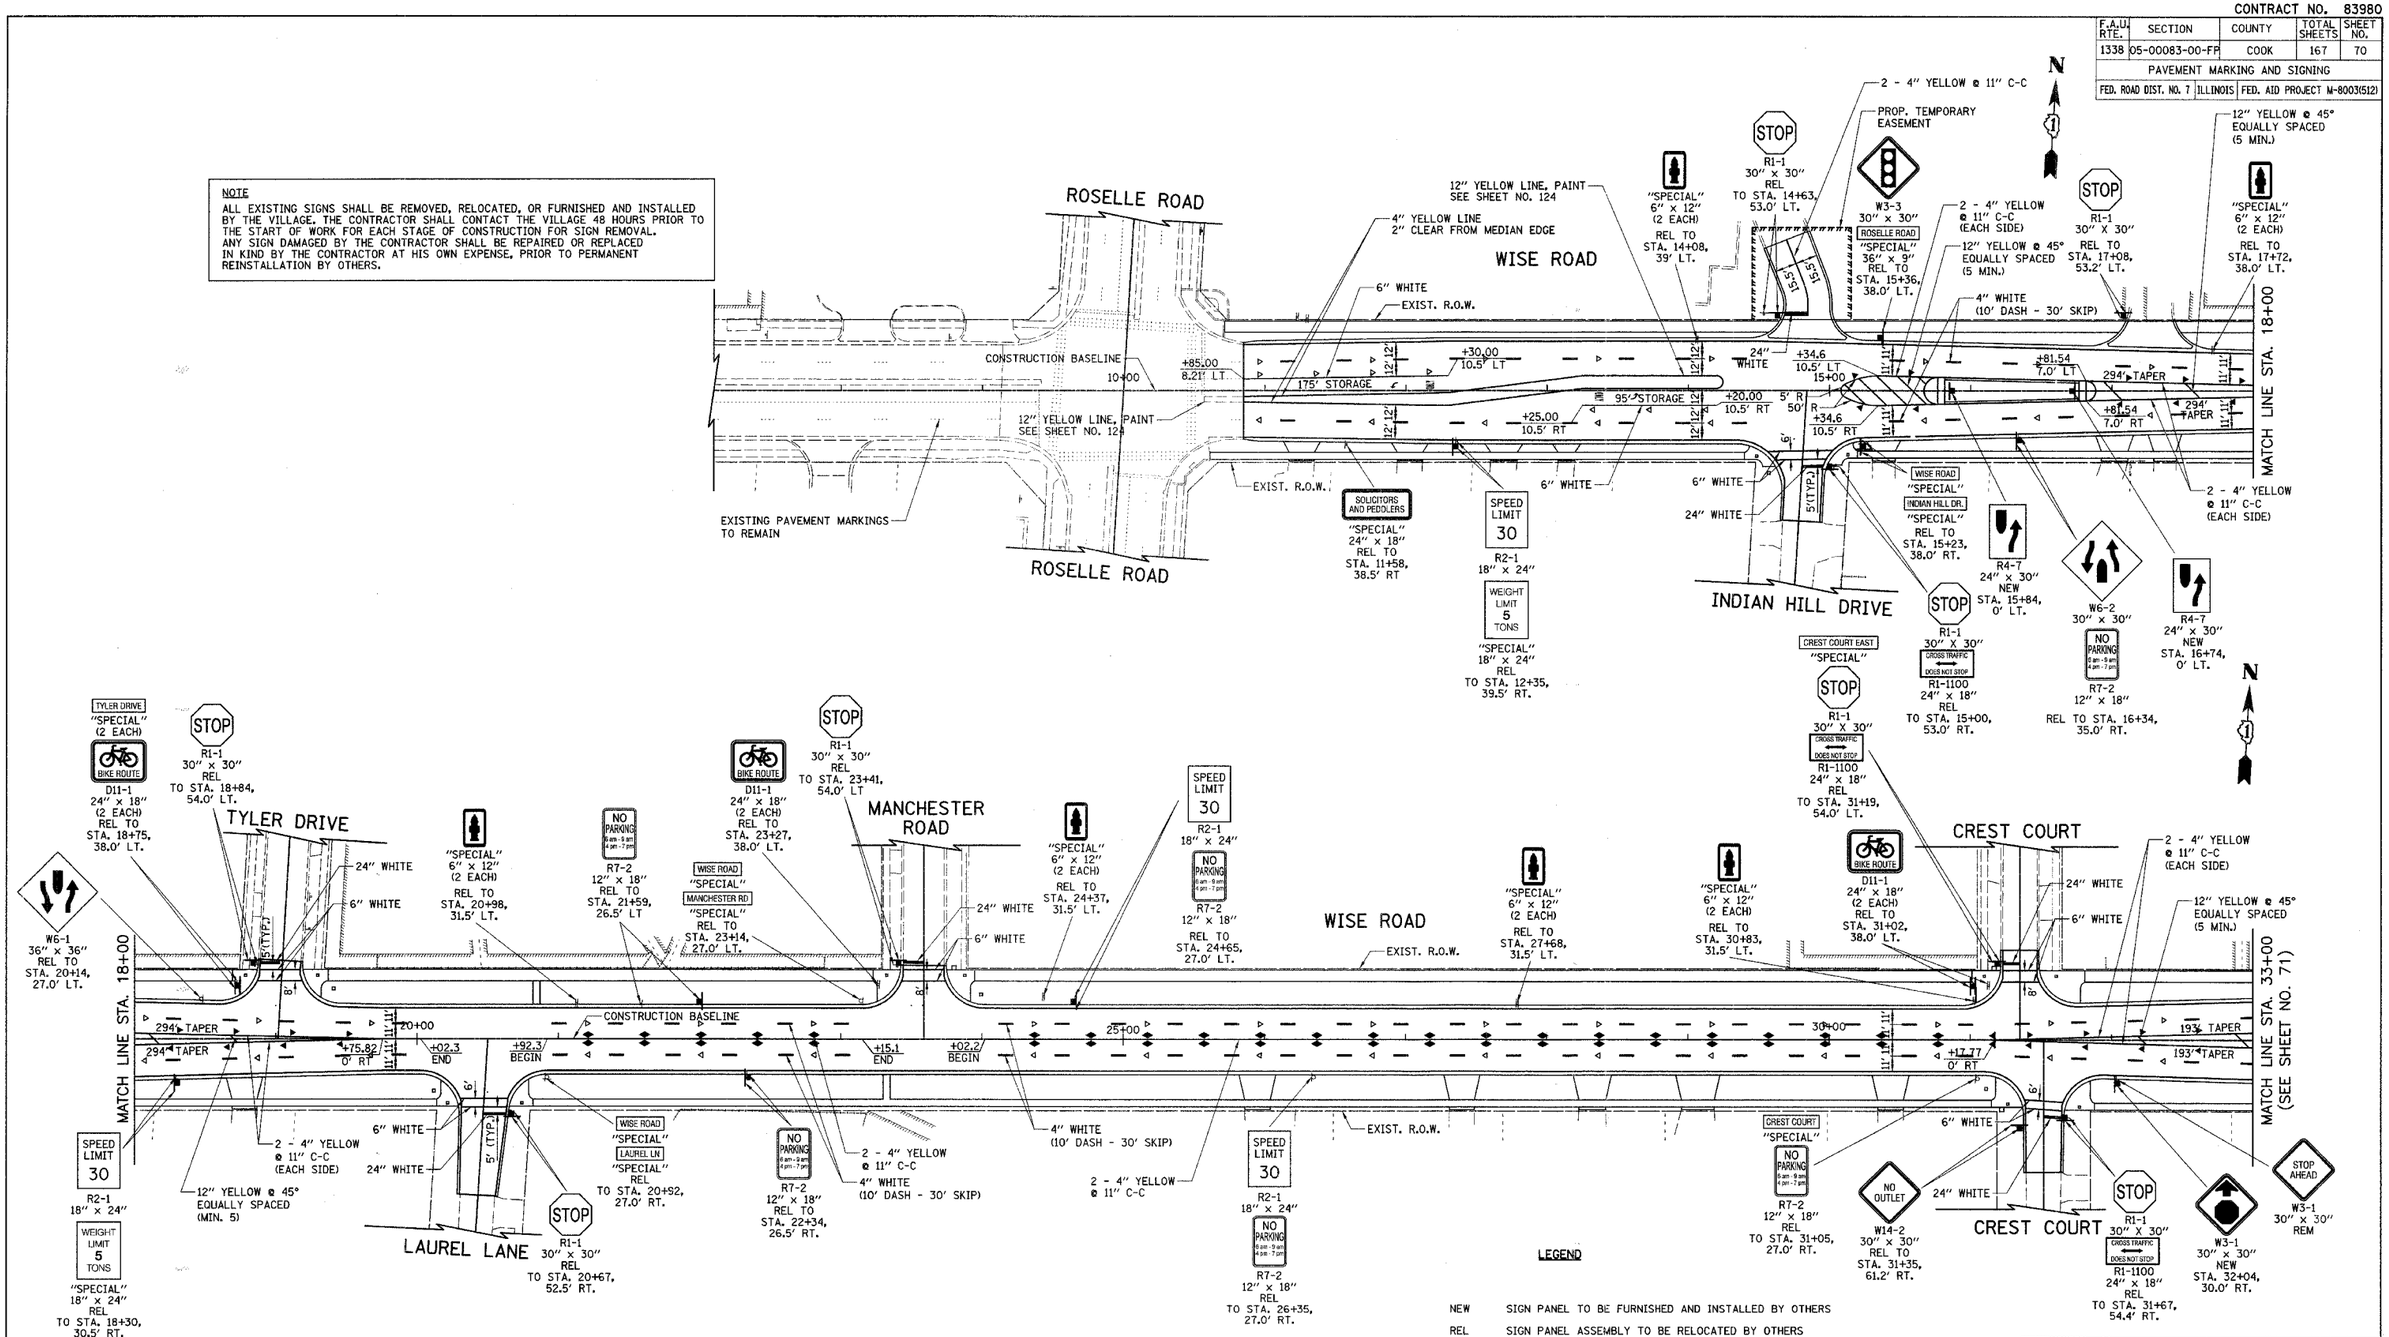

GENERAL NOTES

1. DIMENSIONS TO PAVEMENT MARKINGS ARE TO THE CENTER OF A SINGLE LINE OR THE CENTER OF GAP FOR A DOUBLE LINE.
2. SEE I.D.O.T. STANDARD TC-13 (SHEET NO. 128) FOR TURN LANE MARKING DETAILS.
3. ALL PERMANENT PAVEMENT MARKINGS SHALL BE THERMOPLASTIC UNLESS OTHERWISE INDICATED.

LEGEND

NEW	SIGN PANEL TO BE FURNISHED AND INSTALLED BY OTHERS
REL	SIGN PANEL ASSEMBLY TO BE RELOCATED BY OTHERS
REM	SIGN PANEL ASSEMBLY TO BE REMOVED BY OTHERS
	EXISTING SIGN
	PROPOSED SIGN
	PROPOSED WHITE LETTERS AND SYMBOLS
	ONE-WAY CRYSTAL RAISED REFLECTIVE PAVEMENT MARKER
	ONE-WAY YELLOW RAISED REFLECTIVE PAVEMENT MARKER
	TWO-WAY YELLOW RAISED REFLECTIVE PAVEMENT MARKER

ILLINOIS DEPARTMENT OF TRANSPORTATION

PAVEMENT MARKING AND SIGNING
WISE ROAD

50 0 50
SCALE IN FEET

DATE: 9/28/07
DESIGNED BY: DJK
CHECKED BY: JRV