CONTRACT NO. 83980

F.A.U. RTE.	SECTION	COUNTY	TOTAL SHEETS	SHEET NO.
1338	05-00083-00-FP	COOK	167	89
CONCRETE PAVER LAYOUT PLAN				
FED. ROAD DIST. NO. 7	ILLINOIS	FED. AID PROJECT M-8003(512)		

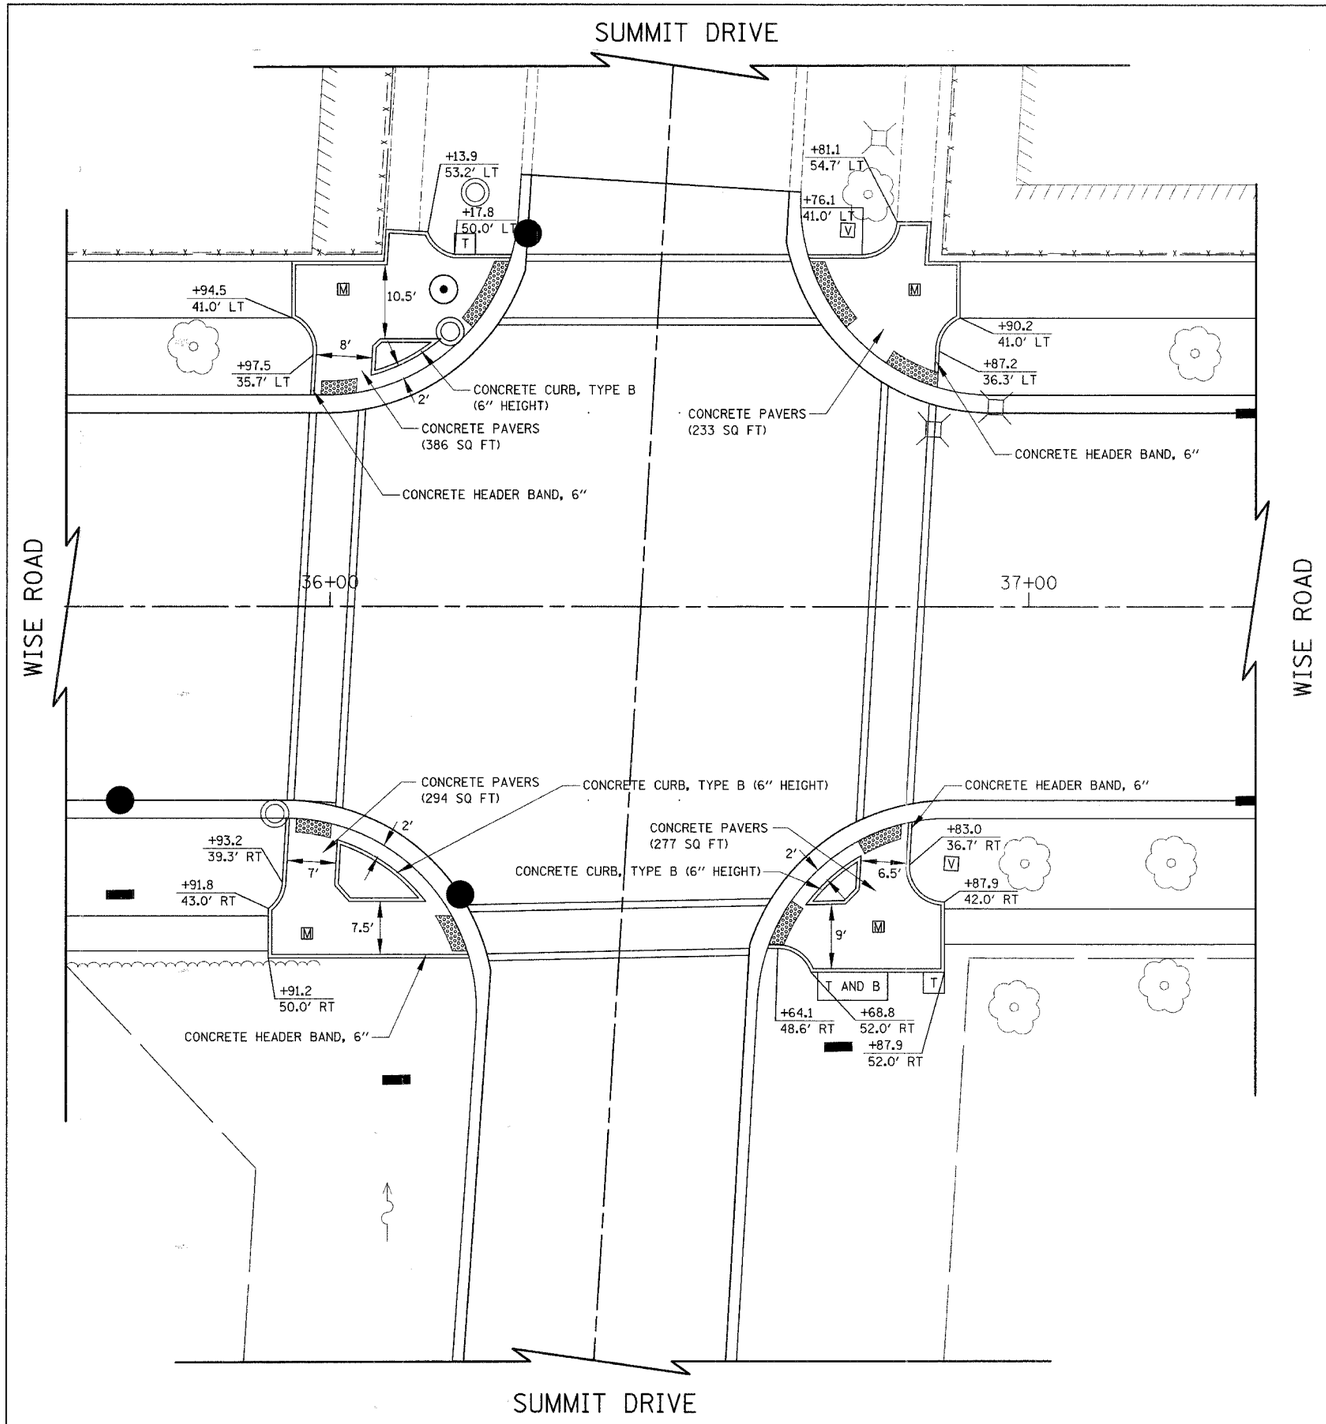

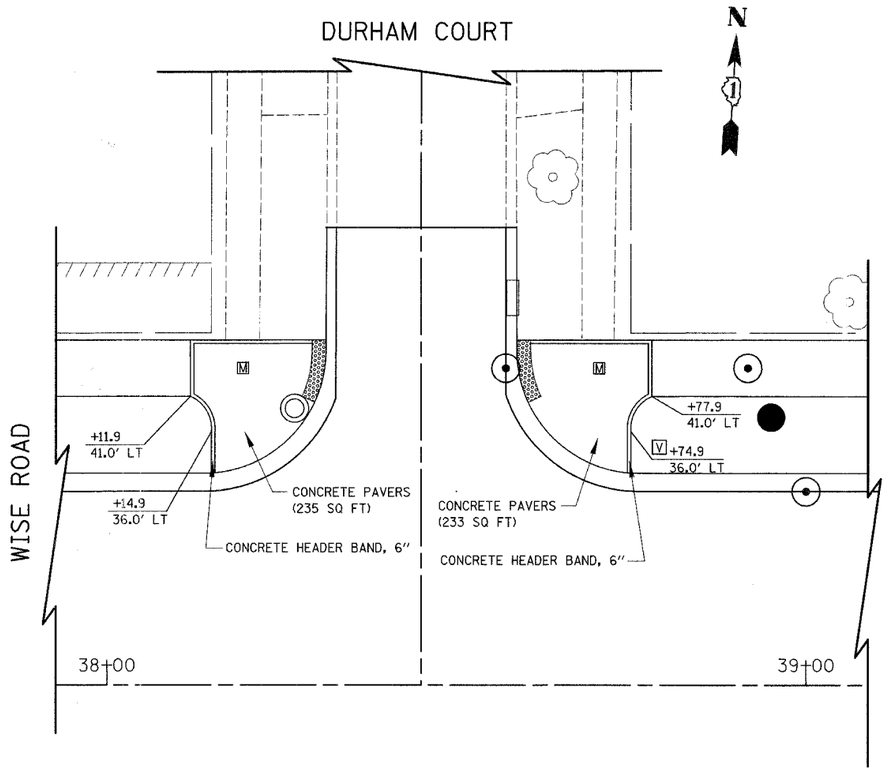

NOTE:
ALL RADII ARE 5' UNLESS OTHERWISE NOTED.

ILLINOIS DEPARTMENT OF TRANSPORTATION

CONCRETE PAVER LAYOUT PLAN

SUMMIT DRIVE/WISE ROAD
& DURHAMN COURT/WISE ROAD

10 0 10
SCALE IN FEET

DATE: 9/28/07
DESIGNED BY: DJK
CHECKED BY: JRV