CONTRACT NO. 83985

F.A.U RTE.	SECTION	COUNTY	TOTAL SHEETS	SHEET NO.
1512	05-00093-00-WR	DUPAGE	72	39
STA. 100+00	TO STA. 109+00			
FED. ROAD DIST. NO. 1	ILLINOIS	FED. AID PROJECT		

PROJECT NO.: M-8003 (699)

PLAN
SURVEYED
ALIGNMENT CHECKED
GRADES CHECKED
NOTE BOOK
NO.
DATE
BY

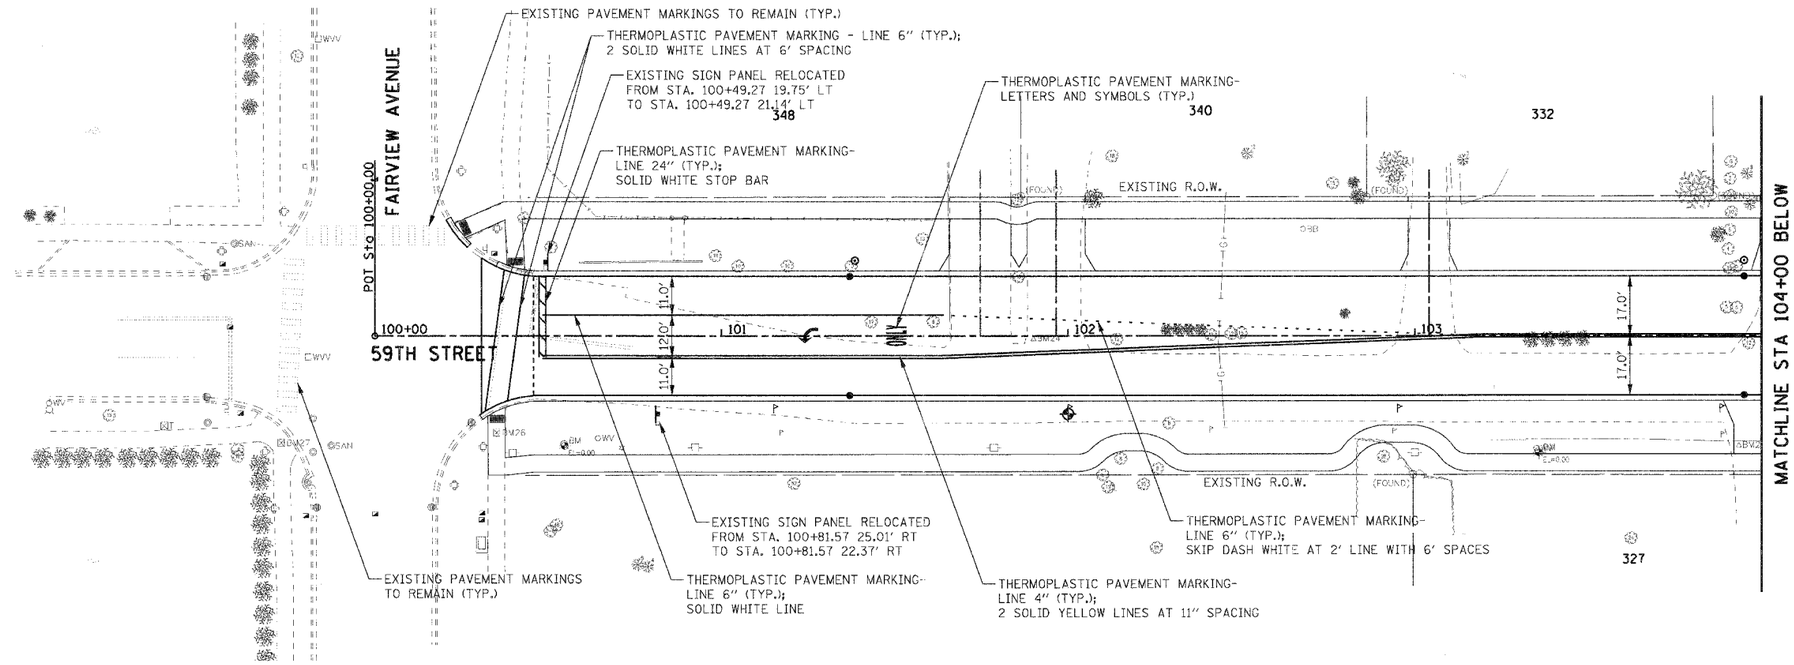

PROFILE
SURVEYED
ALIGNMENT CHECKED
GRADES CHECKED
NOTE BOOK
NO.
DATE
BY

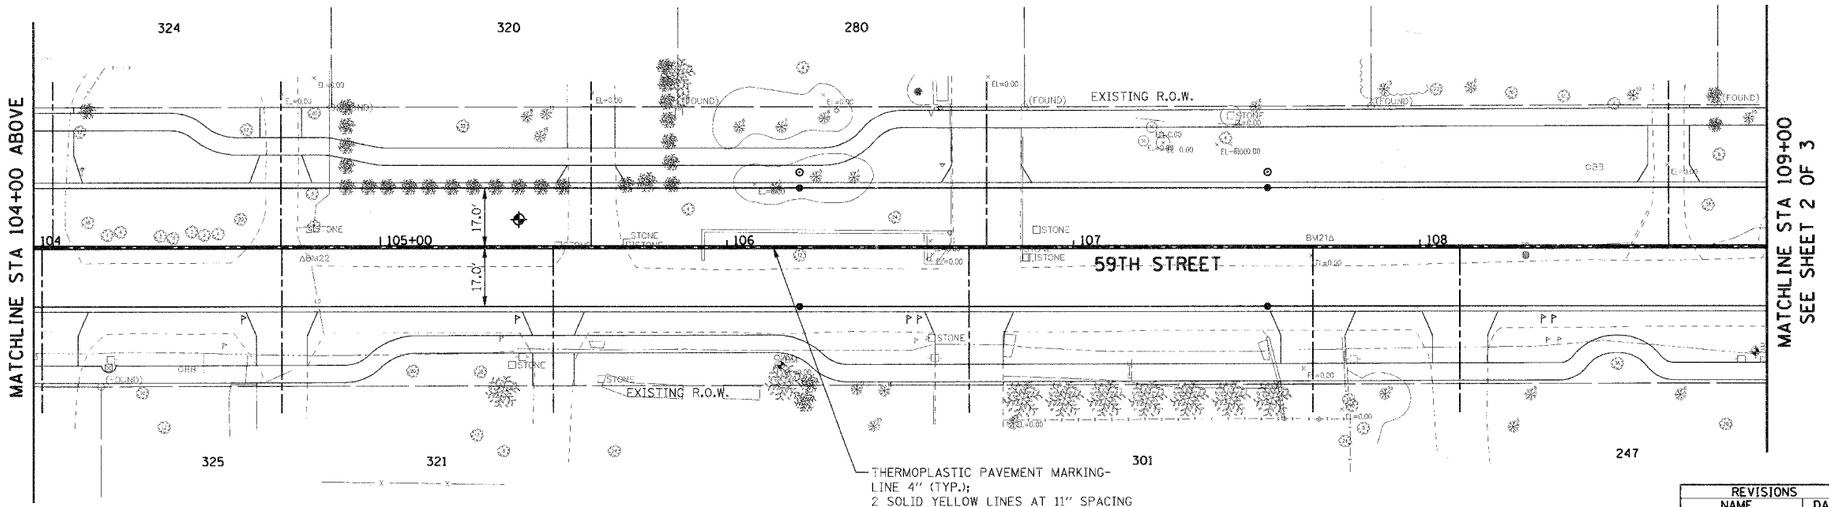

PLOT DATE = $DATE$
FILE NAME = $FILE$
PLOT SCALE = $SCALE$
USER NAME = $USER$

REVISIONS NAME	DATE

ILLINOIS DEPARTMENT OF TRANSPORTATION

VILLAGE OF WESTMONT
59TH STREET RECONSTRUCTION

PAVEMENT MARKING AND SIGNING PLAN
SHEET 1 OF 3

SCALE: 1"=20' DRAWN BY: JAL
DATE: 09/21/07 CHECKED BY: JMT