CONTRACT NO. 83986

F.A.U RTE.	SECTION	COUNTY	TOTAL SHEETS	SHEET NO.
2993	05-00094-00-WR	DUPAGE	67	23
STA. 105+50		TO STA. 116+50		
FED. ROAD DIST. NO. 1	ILLINOIS	FED. AID PROJECT		

PROJECT NO.: M-8003 (707)

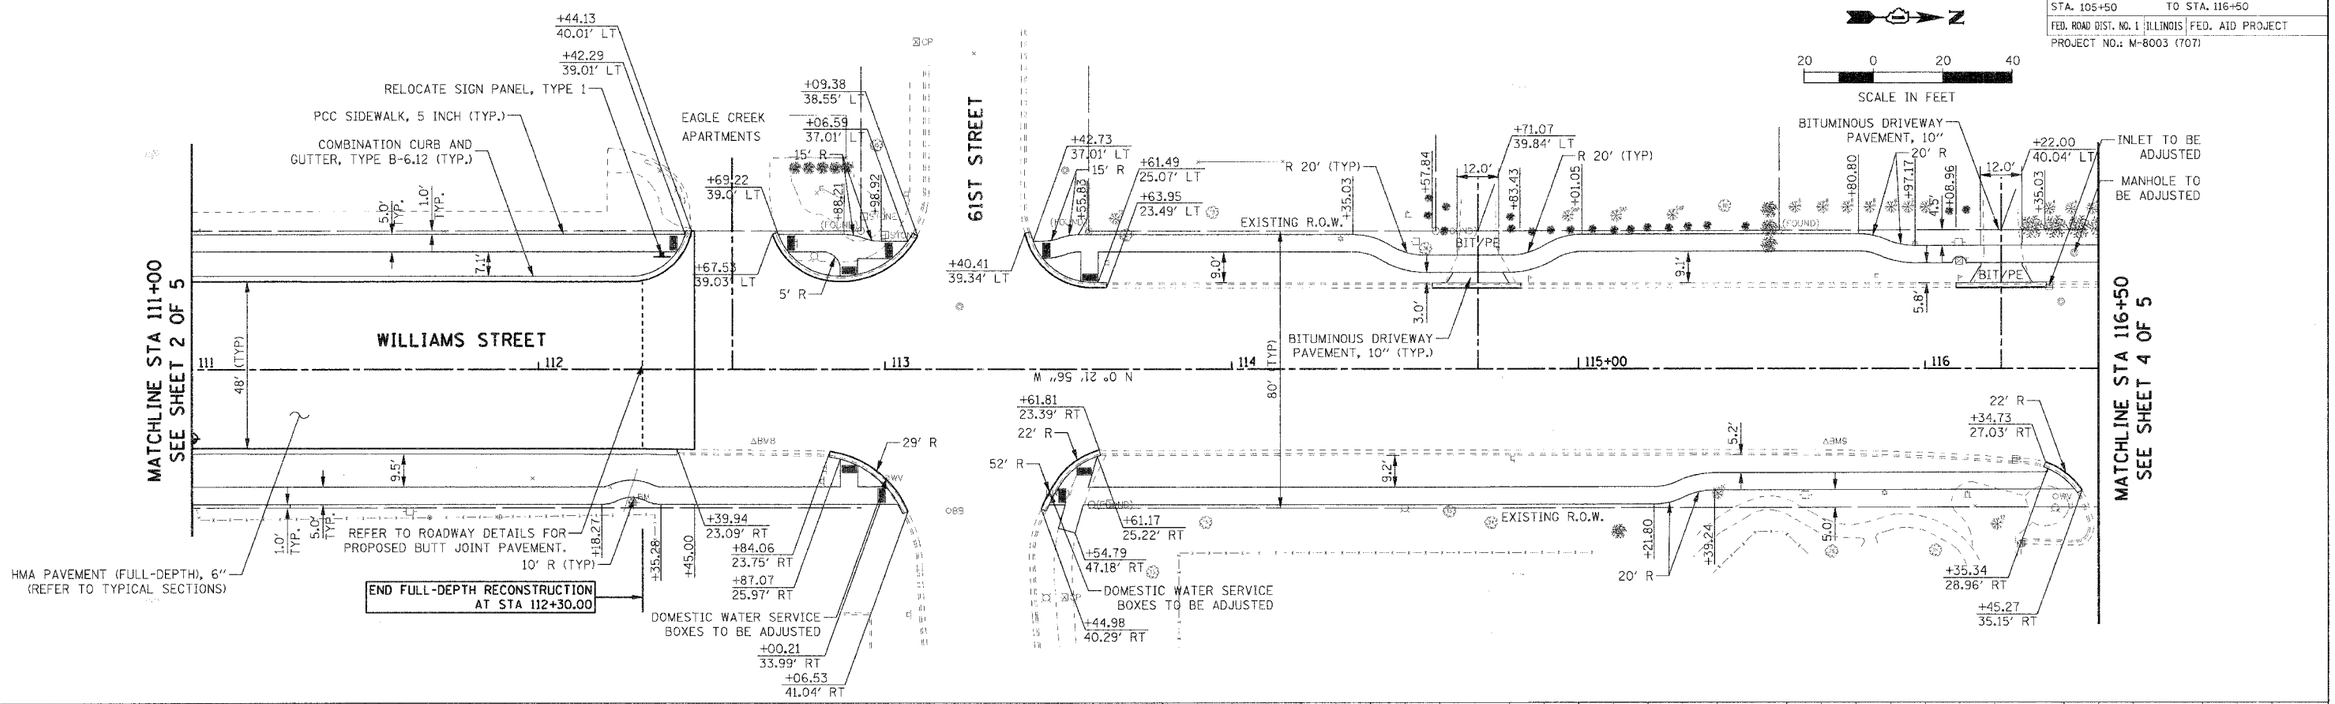

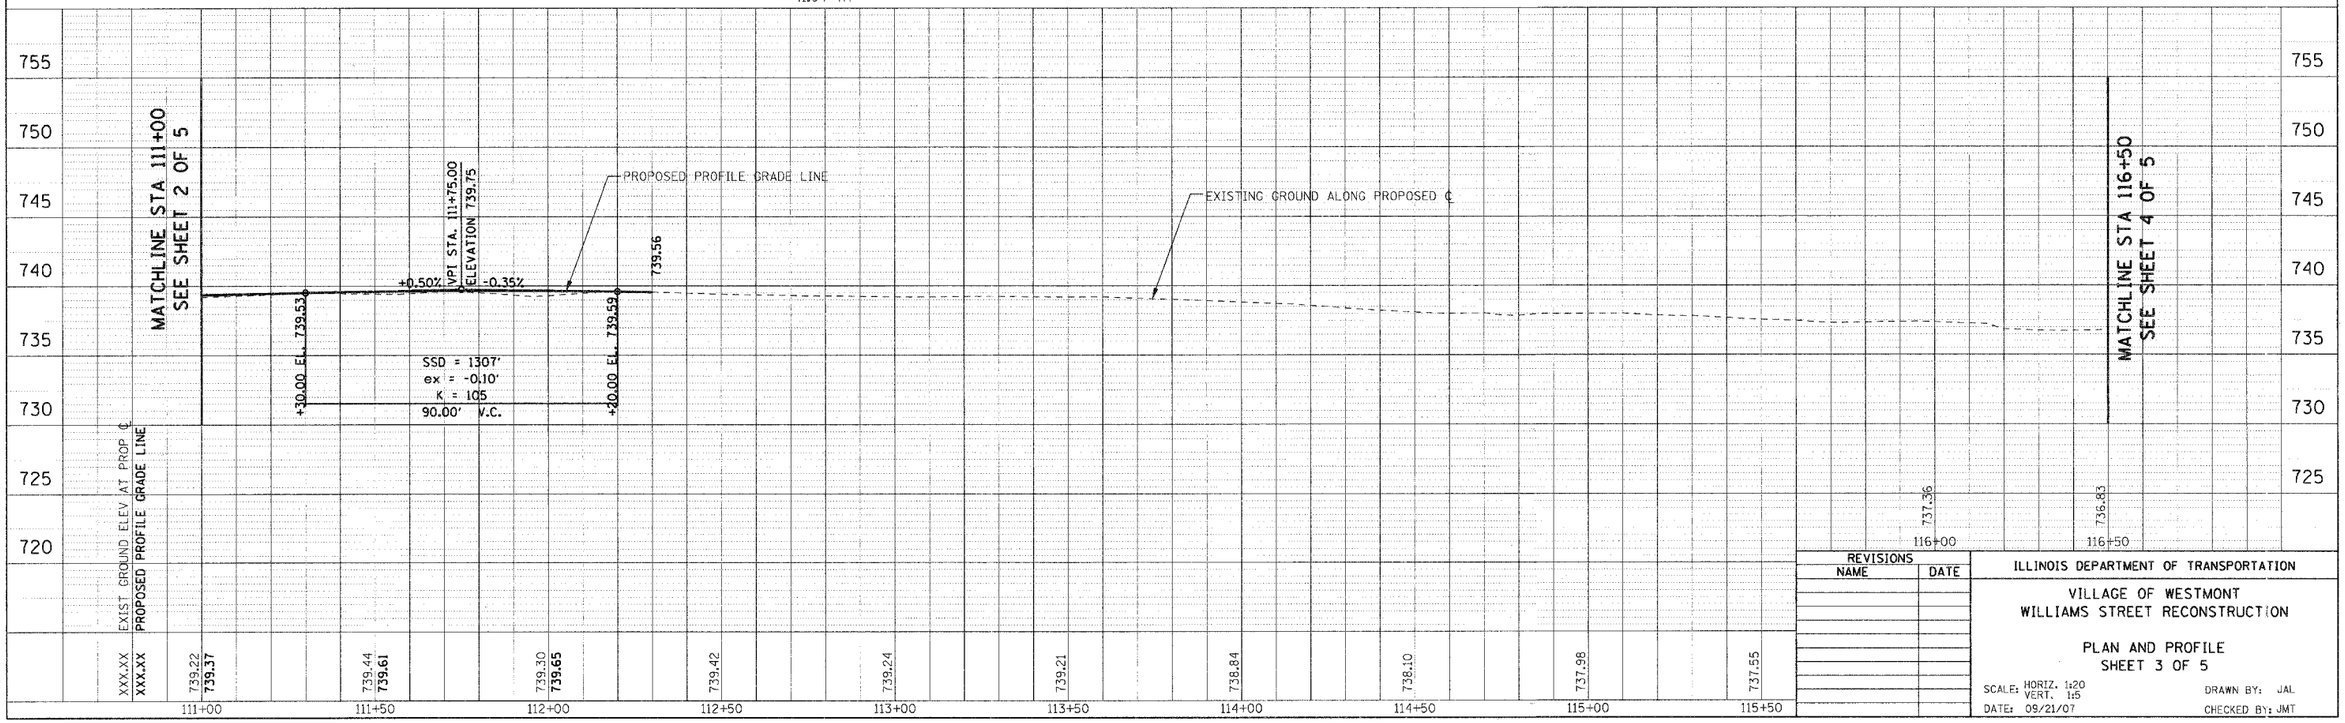

REVISIONS NAME	DATE

ILLINOIS DEPARTMENT OF TRANSPORTATION

VILLAGE OF WESTMONT
WILLIAMS STREET RECONSTRUCTION

PLAN AND PROFILE
SHEET 3 OF 5

SCALE: HORIZ. 1:20 VERT. 1:5
DATE: 09/21/07
DRAWN BY: JAL
CHECKED BY: JMT

PLAN: SURVEYED, DRAWN, ALIGNMENT CHECKED, BY, NOTE BOOK, NO., DATE, BY
PROFILE: SURVEYED, DRAWN, GRADES CHECKED, BY, STA. NO. RE STRUCTURE NOTATIONS CHKD, NOTE BOOK, NO., DATE, BY

PLOT DATE = @DATE@
FILE NAME = @FILE@
PLOT SCALE = @SCALE@
USER NAME = @USER@