CONTRACT NO. 83986

F.A.U. RTE.	SECTION	COUNTY	TOTAL SHEETS	SHEET NO.
2993	05-00094-00-WR	DUPAGE	67	37
STA. 122+00		TO STA. 127+14.14		
FED. ROAD DIST. NO. 1	ILLINOIS	FED. AID PROJECT		

PROJECT NO.: M-8003 (707)

20 0 20 40
SCALE IN FEET

N

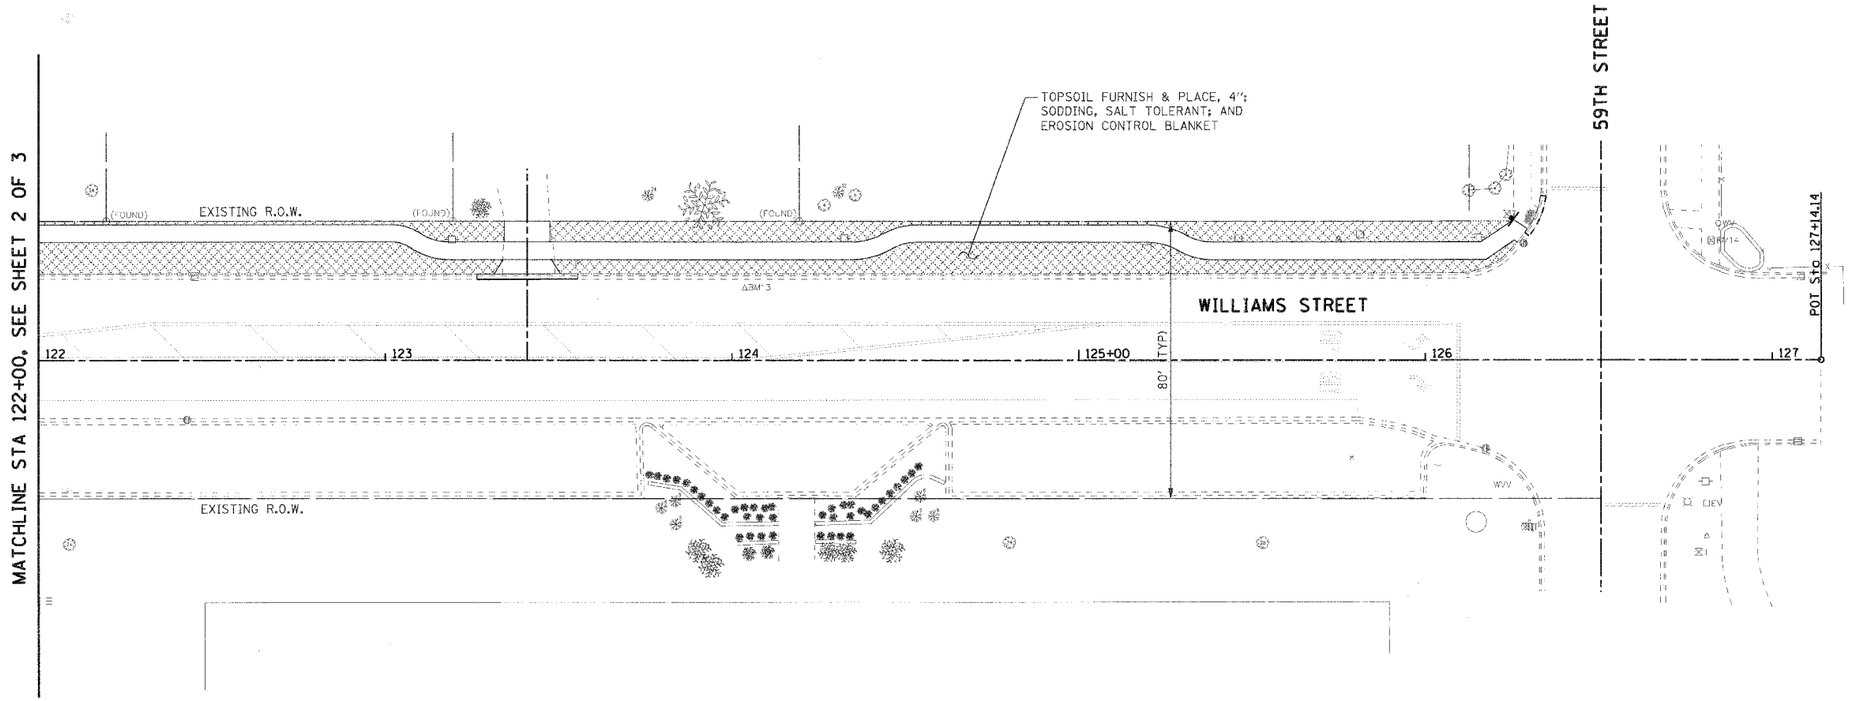

EROSION CONTROL AND LANDSCAPING LEGEND:

- TOPSOIL FURNISH & PLACE, 4"; SODDING, SALT TOLERANT; AND EROSION CONTROL BLANKET
- PERIMETER EROSION BARRIER
- PROPOSED DECIDUOUS TREE (SEE NOTE 1)

REVISIONS	
NAME	DATE

ILLINOIS DEPARTMENT OF TRANSPORTATION

VILLAGE OF WESTMONT
WILLIAMS STREET RECONSTRUCTION

EROSION CONTROL AND LANDSCAPING PLAN
SHEET 3 OF 3

SCALE: 1:20 DRAWN BY: JAL
DATE: 09/21/07 CHECKED BY: JMT

PLAN: NOTE BOOK NO. ___ SURVEYED ___ PLOTTED ___ ALIGNMENT CHECKED ___ RT. OF WAY CHECKED ___ CADD FILE NAME ___ BY ___ DATE ___

PROFILE: NOTE BOOK NO. ___ SURVEYED ___ PLOTTED ___ GRADES CHECKED ___ B.M. NOTED ___ STRUCTURE NOTATNS CHKD ___ BY ___ DATE ___

PLOT DATE = $DATE$
FILE NAME = $FILEL$
PLOT SCALE = $SCALE$
USER NAME = $USER$