4:08:47 AM
3/28/2007
y:\jobs\smith\2001\010742_douglas\road\fin_dwg\742_xs_dgn.dgn

ORIGINAL SURVEY		BY	DATE
NOTE BOOK	SURVEYED		
	PLOTTED		
	TEMPLATE		
	AREAS		
	AREAS CHECKED		

FINAL SURVEY		BY	DATE
NOTE BOOK	SURVEYED		
	PLOTTED		
	TEMPLATE		
	AREAS		
	AREAS CHECKED		

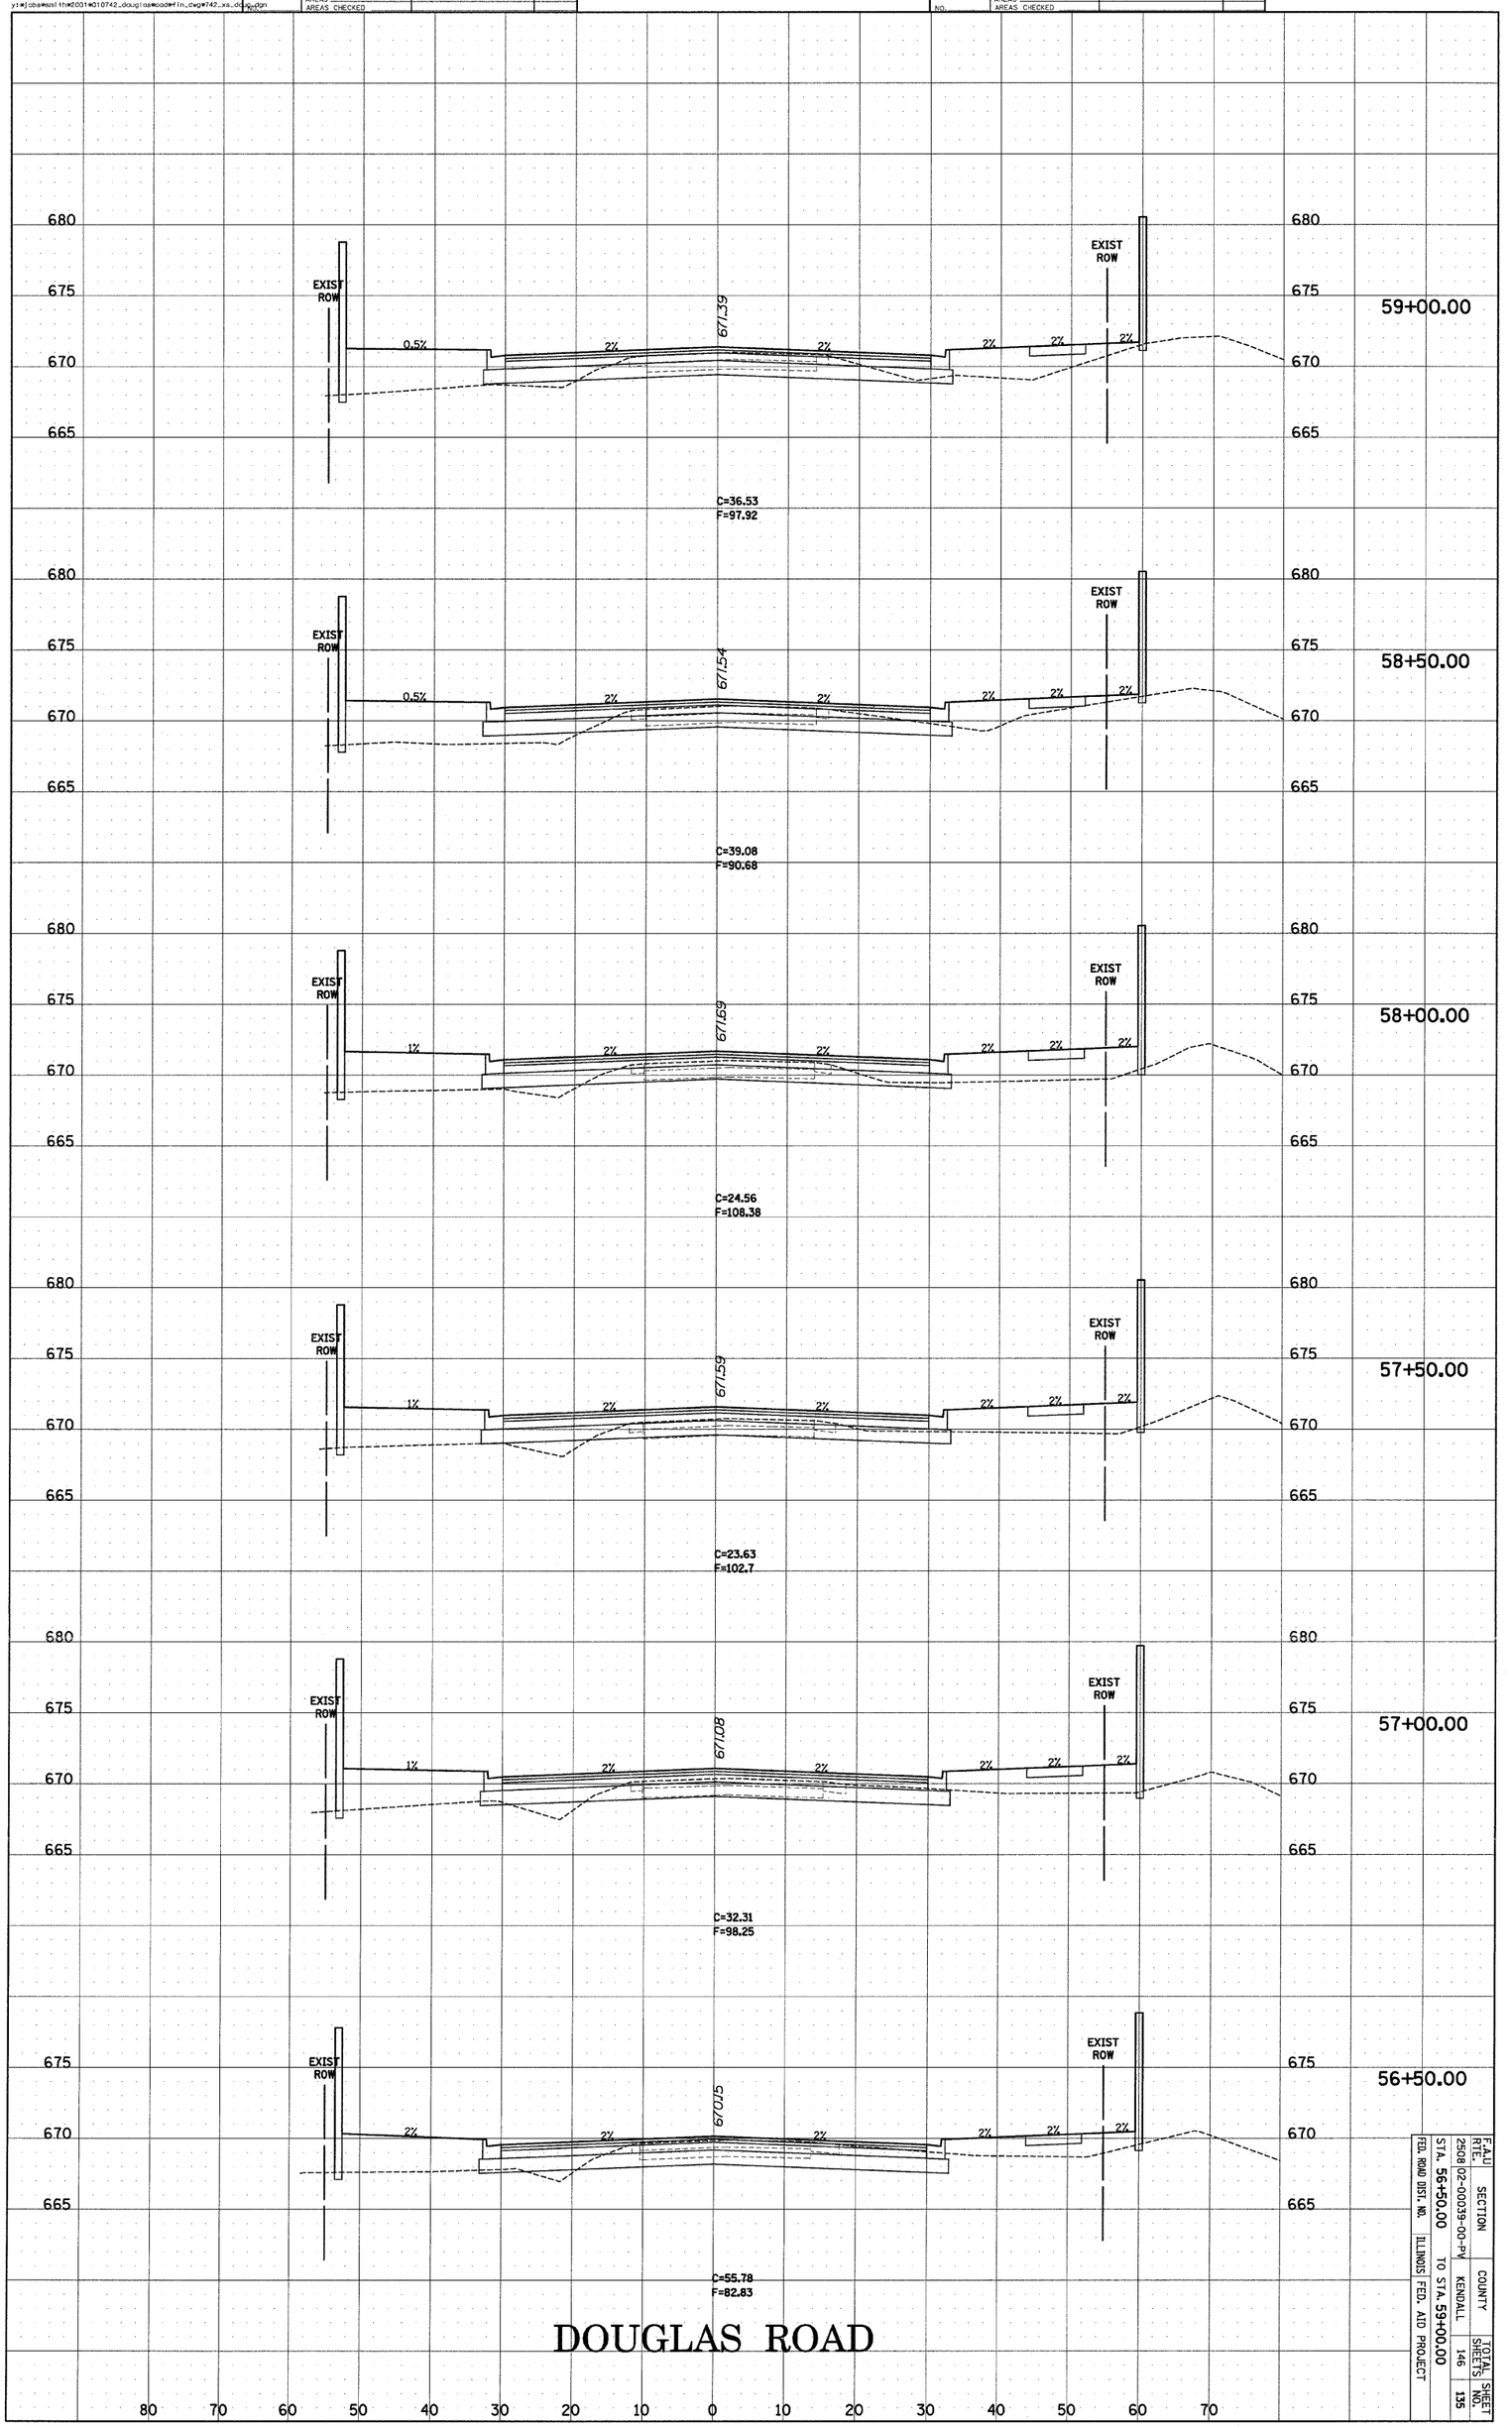

F.A.U RTE.	SECTION	COUNTY	TOTAL SHEETS	SHEET NO.
2508	02-00039-00-PV	KENDALL	146	135

STA. 56+50.00 TO STA. 59+00.00

FED. ROAD DIST. NO. ILLINOIS FED. AID PROJECT