20 0 20

SCALE IN FEET

THE CONTRACTOR SHALL BE RESPONSIBLE FOR PERFORMING ALL NECESSARY EQUIPMENT AND PHASING CHANGES TO THE INSTALLATION TO COVER THE DIFFERENT SIGNAL HEAD REQUIREMENTS AND SIGNAL PHASING. THE COST OF THIS WORK WILL BE INCLUDED IN THE COST OF TEMPORARY TRAFFIC SIGNAL INSTALLATION.

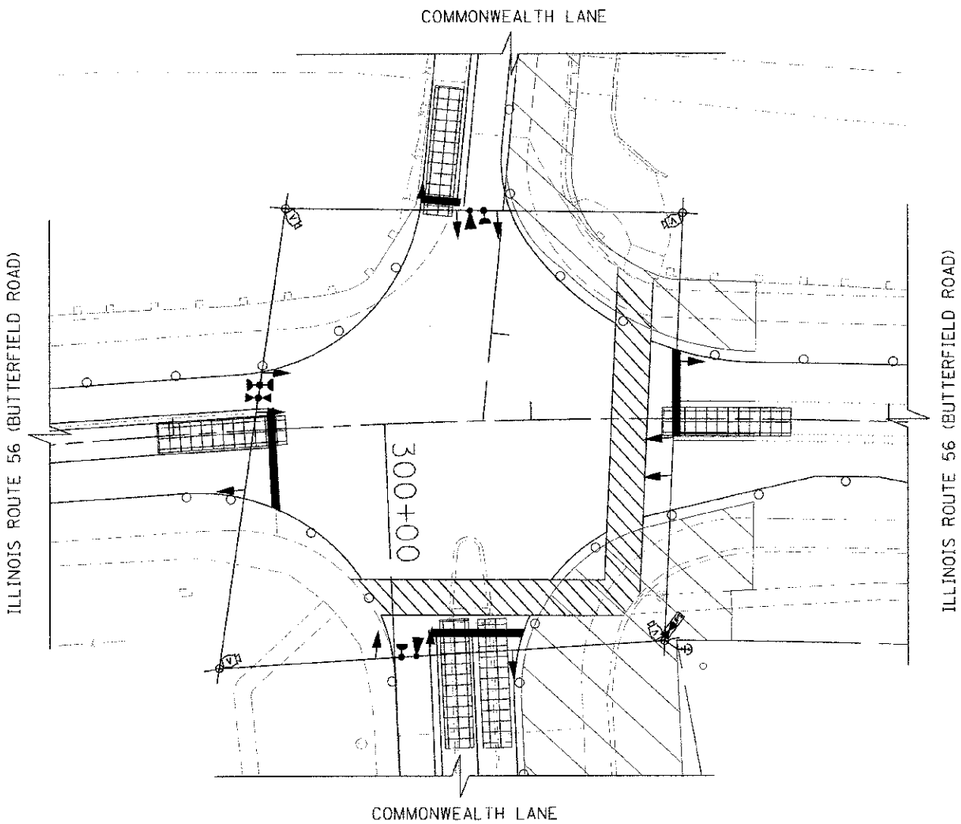

MAINTENANCE OF TRAFFIC
STAGE 1

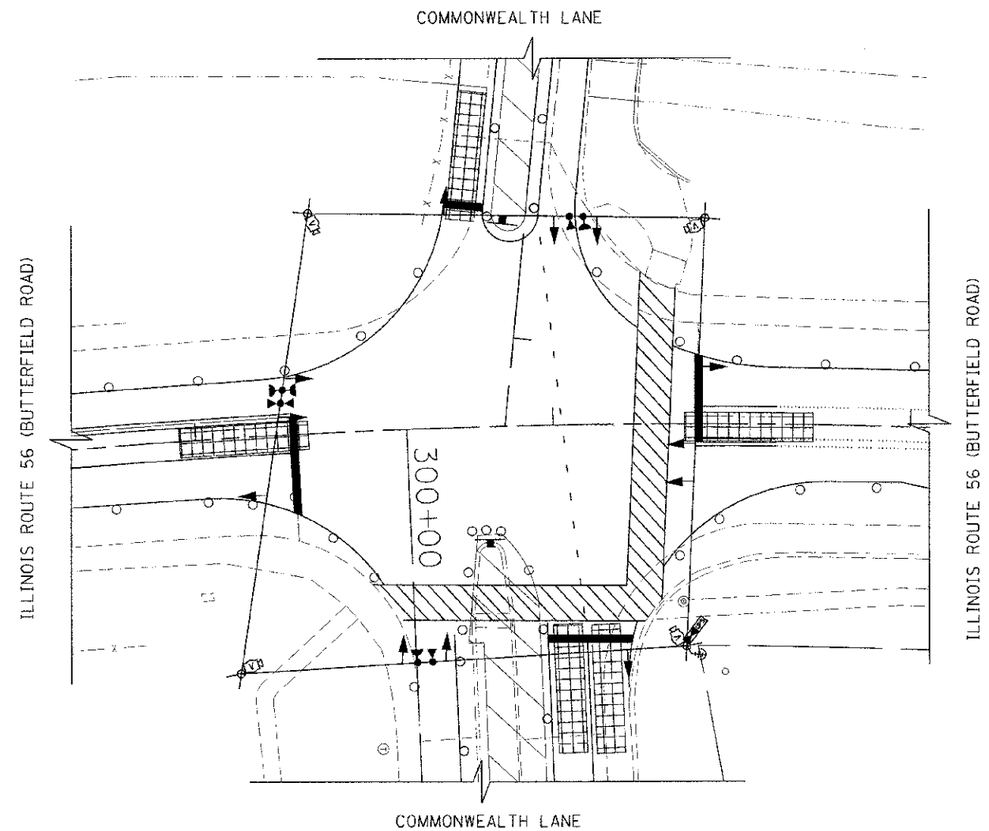

MAINTENANCE OF TRAFFIC
STAGE 2

PLAN	SURVEYED		DATE
	PLOTTED		
	ALIGNMENT CHECKED		
NOTE BOOK	R/W MONUMENTS REVIEWED		
NO.	CADD FILE NAME		

PROFILE	SURVEYED	BY	DATE
	PLOTTED		
	GRADES CHECKED		
NOTE BOOK	R/W MONUMENTS REVIEWED		
NO.	STRUCTURE NOTATNS CHKD		

FILE NAME = U:\2008\08008\Hood\HAGE 2\Sheets\0108008-TS-Temp-Sheet2.dgn

Tran Systems

USER NAME = kalorenz	DESIGNED - JSL	REVISED - 10/10/12	
FILE NAME = D108008-TS-Temp-Sheet2.dgn	DRAWN - JSL	REVISED - 12/13/12	
PLOT SCALE = 20.0000 ' / in.	CHECKED - RPJ	REVISED -	
PLOT DATE = 12/17/2012	DATE - 10/22/2012	REVISED	

STATE OF ILLINOIS
DEPARTMENT OF TRANSPORTATION

ILLINOIS ROUTE 56 (BUTTERFIELD ROAD) AT COMMONWEALTH LANE
TEMPORARY TRAFFIC SIGNAL M.O.T. STAGING PLAN (1 of 2)

SCALE: 1"=20' | SHEET NO. 44 OF 108 SHEETS

F.A.U. RTE.	SECTION	COUNTY	TOTAL SHEETS	SHEET NO.
3545	09-00170-00-CH	DUPAGE	108	44
		CONTRACT NO. 63742		

FED. ROAD DIST. NO. 7 | ILLINOIS | FED. AID PROJECT