ROUTE NO.	SECTION	COUNTY	TOTAL SHEETS	SHEET NO.
	11-00013-00-SW	MOULTRIE	44	27
FED. ROAD DIST. NO. 7	ILLINOIS	FED. AID PROJECT:		

CONTRACT #95696

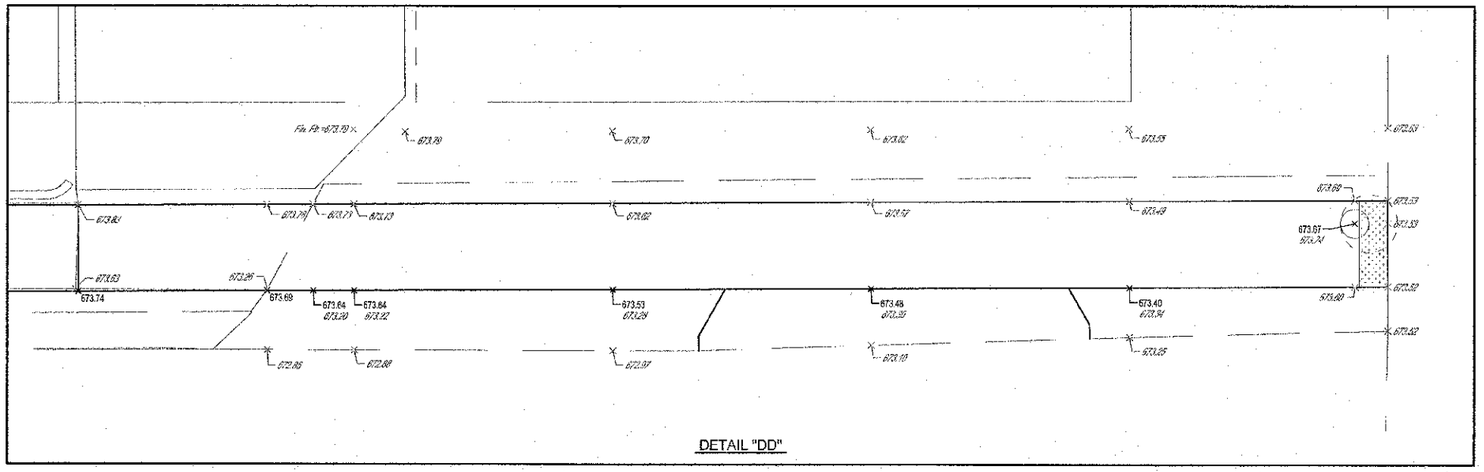

DETAIL "DD"

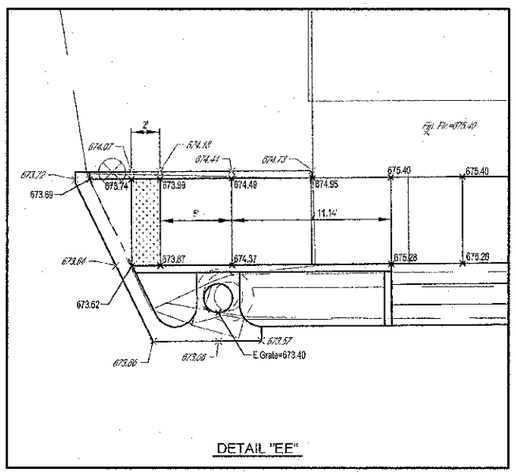

DETAIL "EE"

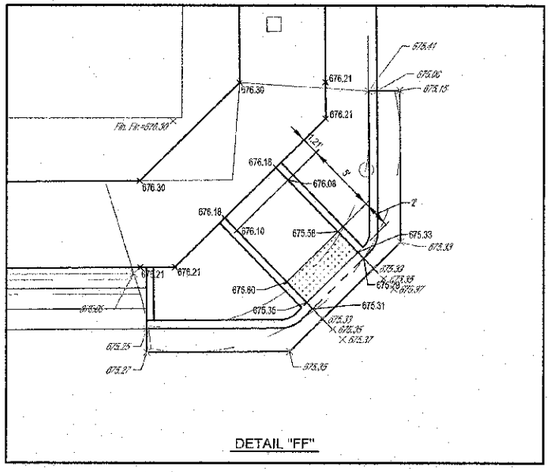

DETAIL "FF"

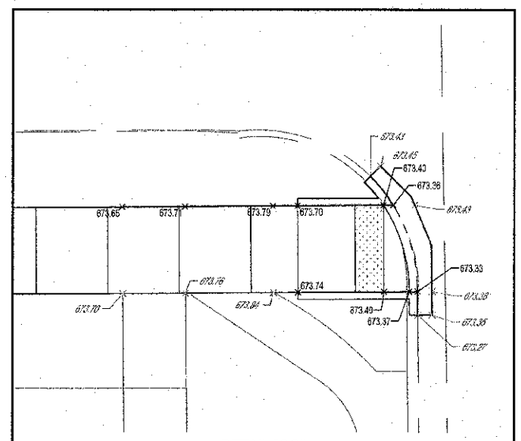

DETAIL "GG"

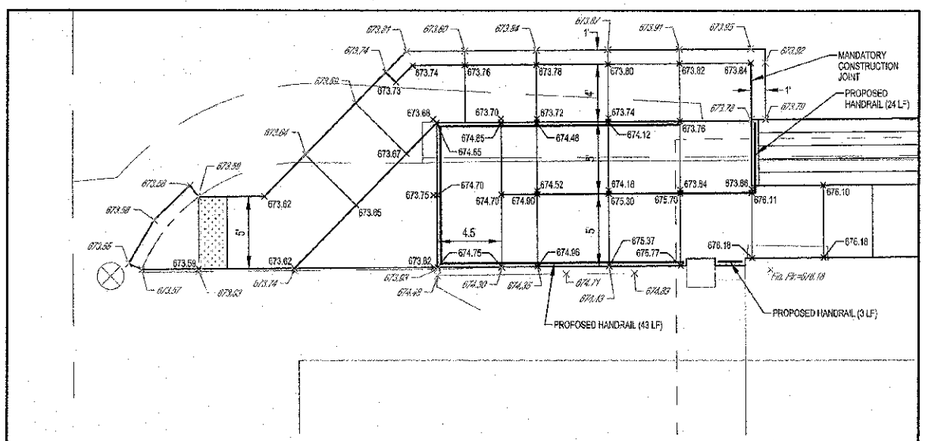

DETAIL "HH"

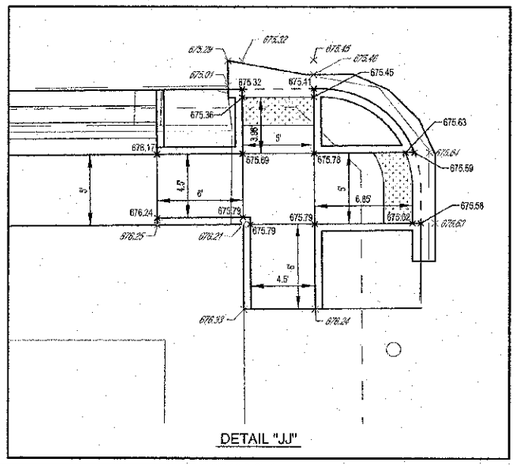

DETAIL "JJ"

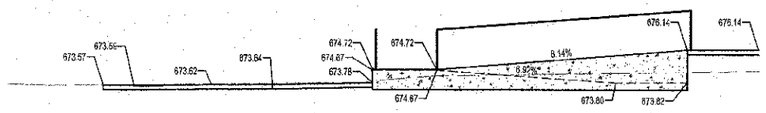

CENTERLINE PROFILE CONCRETE RAMP

Scale: 1" = 5'

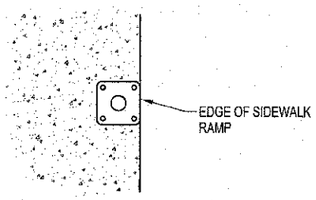

HANDRAIL BASE FLANGE DETAIL

(TYPICAL AT ALL HANDRAIL LOCATIONS)

SIDEWALK CONSTRUCTION NOTES:

1. SIDEWALK THAT HAS A RUNNING GRADE BETWEEN 5% (20:1) AND 8.33% (12:1) SHALL BE TEXTURED TO CREATE A NON-SLIP SURFACE.
2. CROSS SLOPE ON SIDEWALK SHALL NOT EXCEED 1.50%.
3. NO SIDEWALK SHALL HAVE A RUNNING GRADE EXCEEDING 8.33% (12:1).
4. EXPANSION JOINT MATERIAL SHALL BE PLACED ALONG THE EXISTING BUILDING AND FOUNDATIONS ADJACENT AND FULL DEPTH TO THE P.C.C. SIDEWALK 4 INCH.

MILANO & GRUNLOH ENGINEERS, LLC
114 WEST WASHINGTON
P.O. BOX 637
EFFINGHAM, ILLINOIS 62401
Phone: (217) 347-7262
(800) 877-2714
Fax #: (217) 342 3433
Web Address: www.mgengineers.com
Design Firm #: 184-003108

File name: S:\DWG\10\10295\dwg\Sidewalk.dwg
Plot date: 11/06/12 at 16:00

F.B. 666,670,671

SIDEWALK PLAN
HARRISON STREET
CITY OF SULLIVAN, ILLINOIS