CONTRACT NO. 60B73

RTE.	SECTION	COUNTY	TOTAL SHEETS	SHEET NO.
*	2006-027 I	LAKE	31	17
FED. ROAD DIST. NO. 1	ILLINOIS	FED. AID PROJECT		

* PARK ROADS IDNR File No. 2-03-025 B
D91-401-06

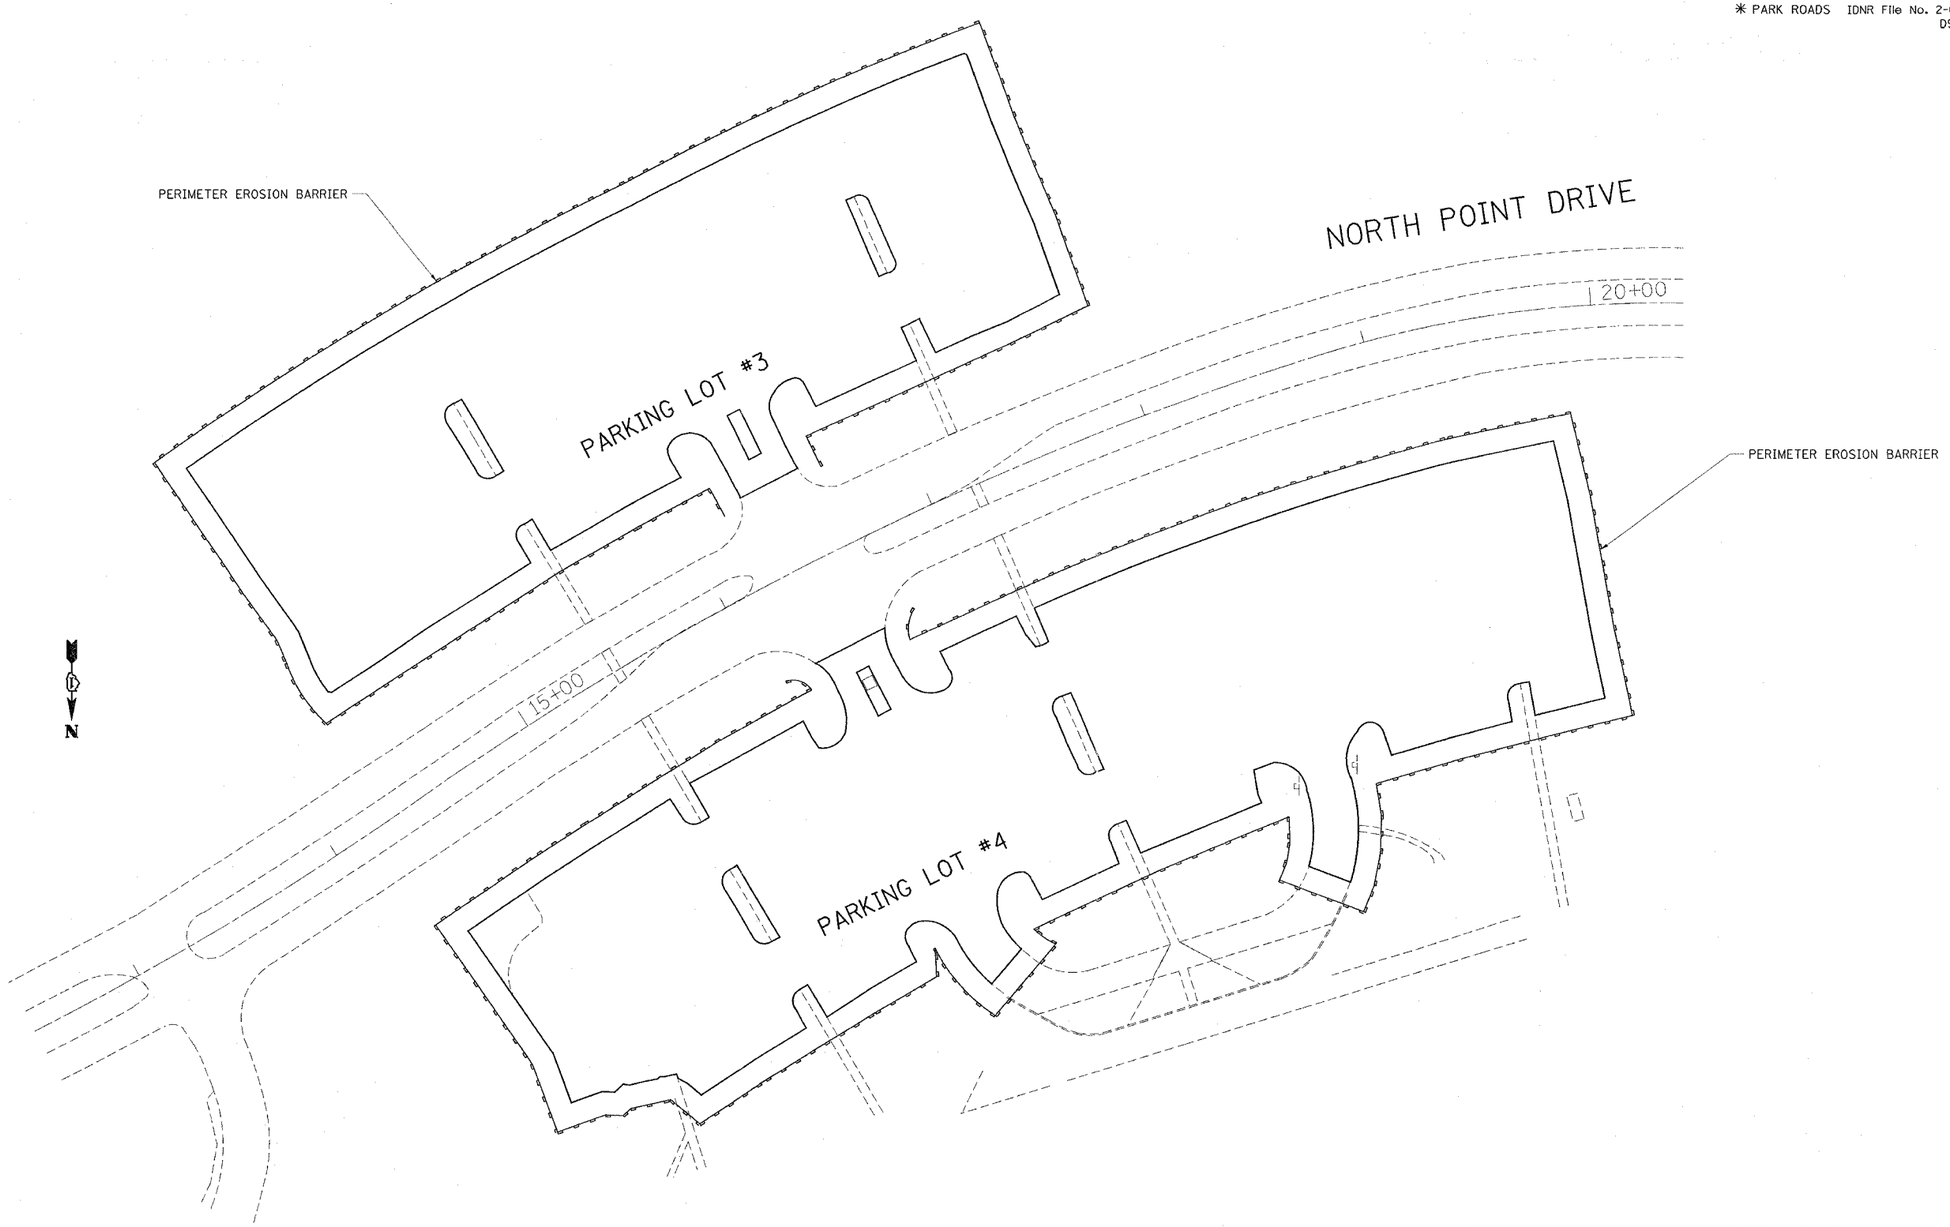

NOTE: PERIMETER EROSION BARRIER SHALL BE PLACED
WHERE AS INDICATED AND/OR DIRECTED BY THE ENGINEER

REVISIONS	
NAME	DATE

ILLINOIS DEPARTMENT OF TRANSPORTATION

PARK ROADS
ILLINOIS BEACH STATE PARK
NORTH POINT MARINA
EROSION CONTROL PLAN

SCALE:
DATE

DRAWN BY: CDT
CHECKED BY

PLOT DATE 11/3/2006
FILE NAME c:\projects\p13482\design\n32
PLOT SCALE 50.0000 ' / IN.
REFERENCE REF