ROUTE	SECTION	COUNTY	TOTAL SHEETS	SHEET NUMBER
VARIOUS	2004-053BP	COOK & DUPAGE	13	10

Contract 62955

Sh 1 OF 2

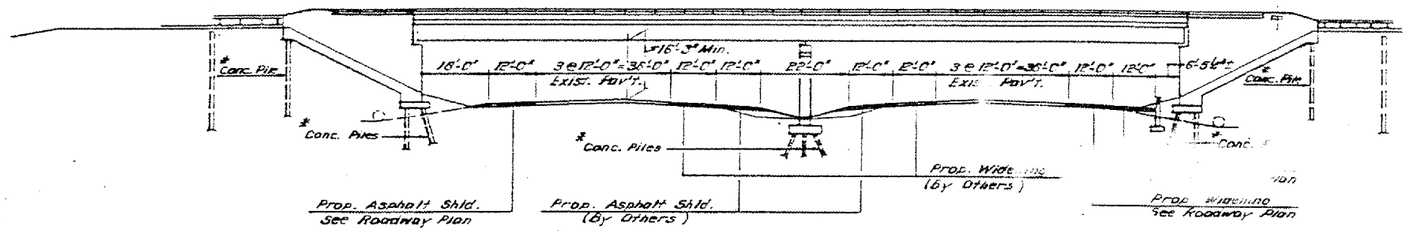

* Shown As New Widened Substructure. (Only @ North Side).

ELEVATION

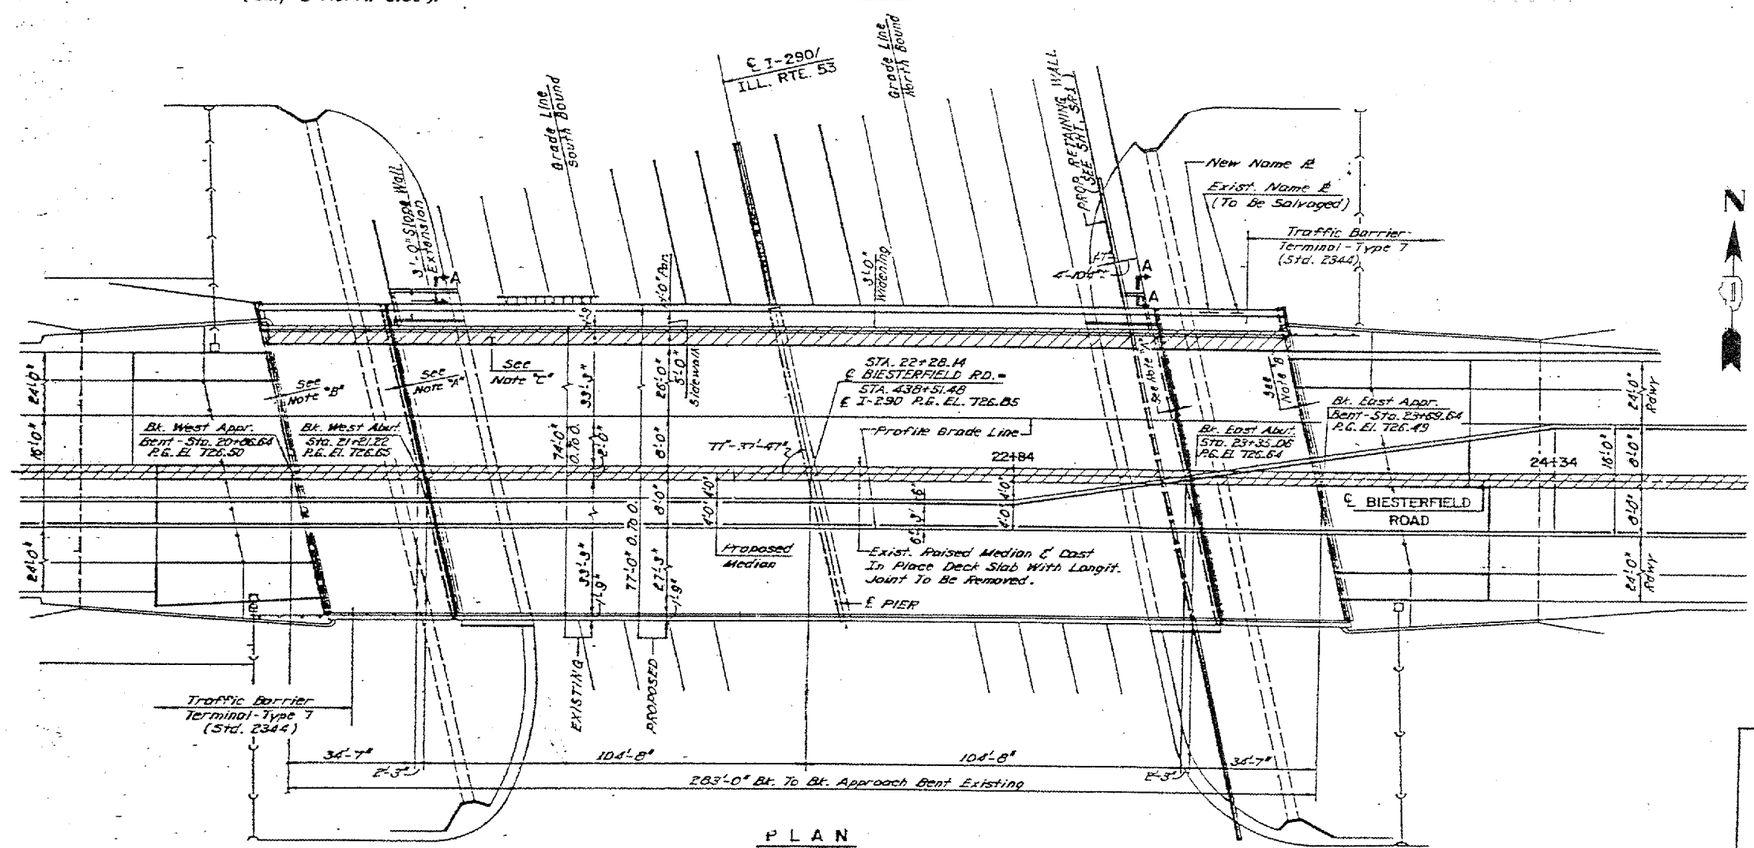

PLAN

N

FOR INFORMATION ONLY

ILLINOIS DEPARTMENT OF TRANSPORTATION

PLAN AND ELEVATIONS
LOCATION 3
SN 016-0960
BIESTERFIELD ROAD OVER I-290