CONTRACT NO. 76978

F.A.P. RTE.	SECTION	COUNTY	TOTAL SHEETS	SHEET NO.
103	28-1HDF-1	ST. CLAIR	6	6
STA.		TO STA.		
FED. ROAD DIST. NO.	ILLINOIS	FED. AID PROJECT		

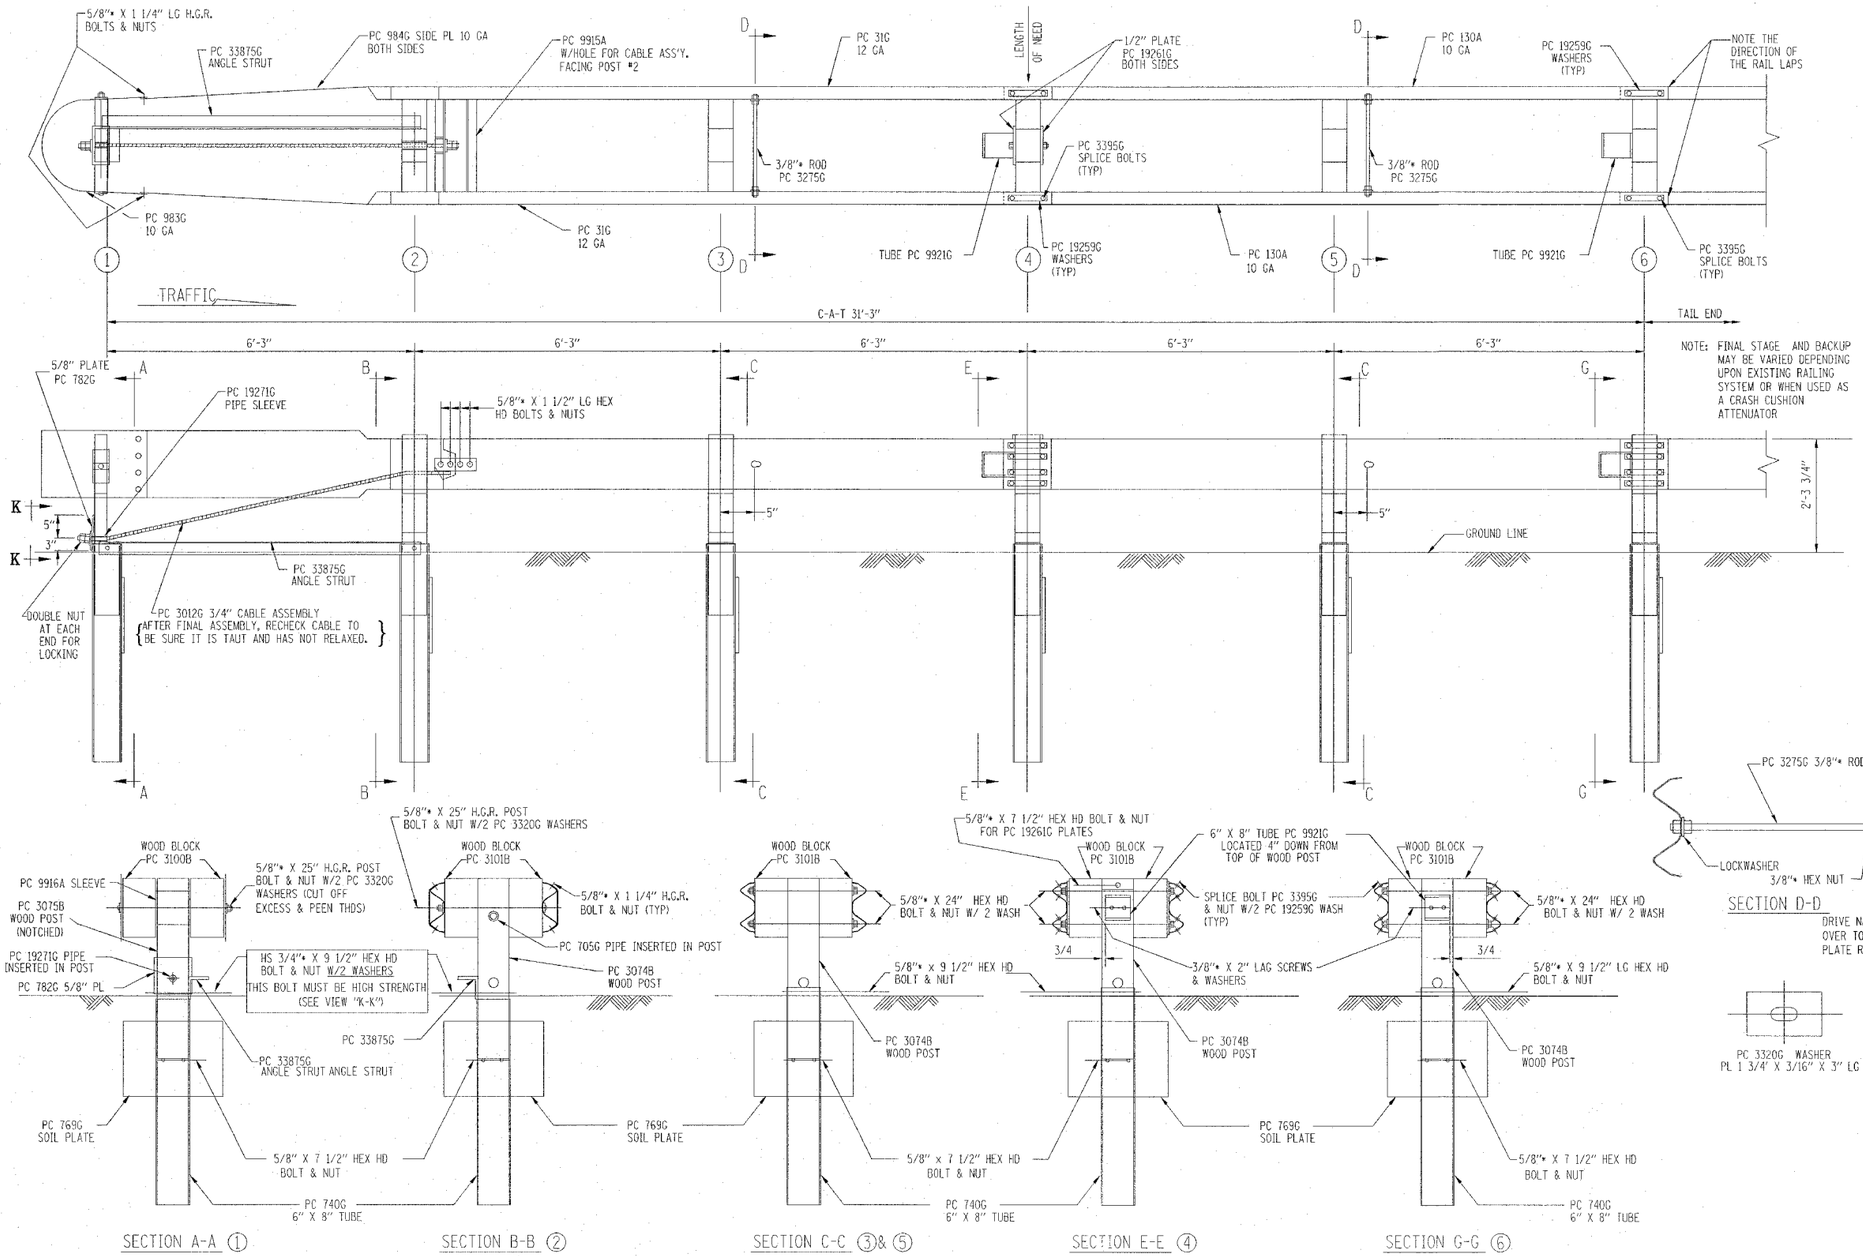

REVISIONS	
NAME	DATE

ILLINOIS DEPARTMENT OF TRANSPORTATION

IMPACT ATTENUATORS (PRD), TL3

FAP ROUTE 103 (IL 15)
SECTION 28-1HDF-1
ST. CLAIR COUNTY

PLOT DATE = 10/27/2005
FILE NAME = c:\projects\sd807706\plan\pin807706a.dgn
PLOT SCALE = 100.0000 ' / IN.
REFERENCE = $REF#