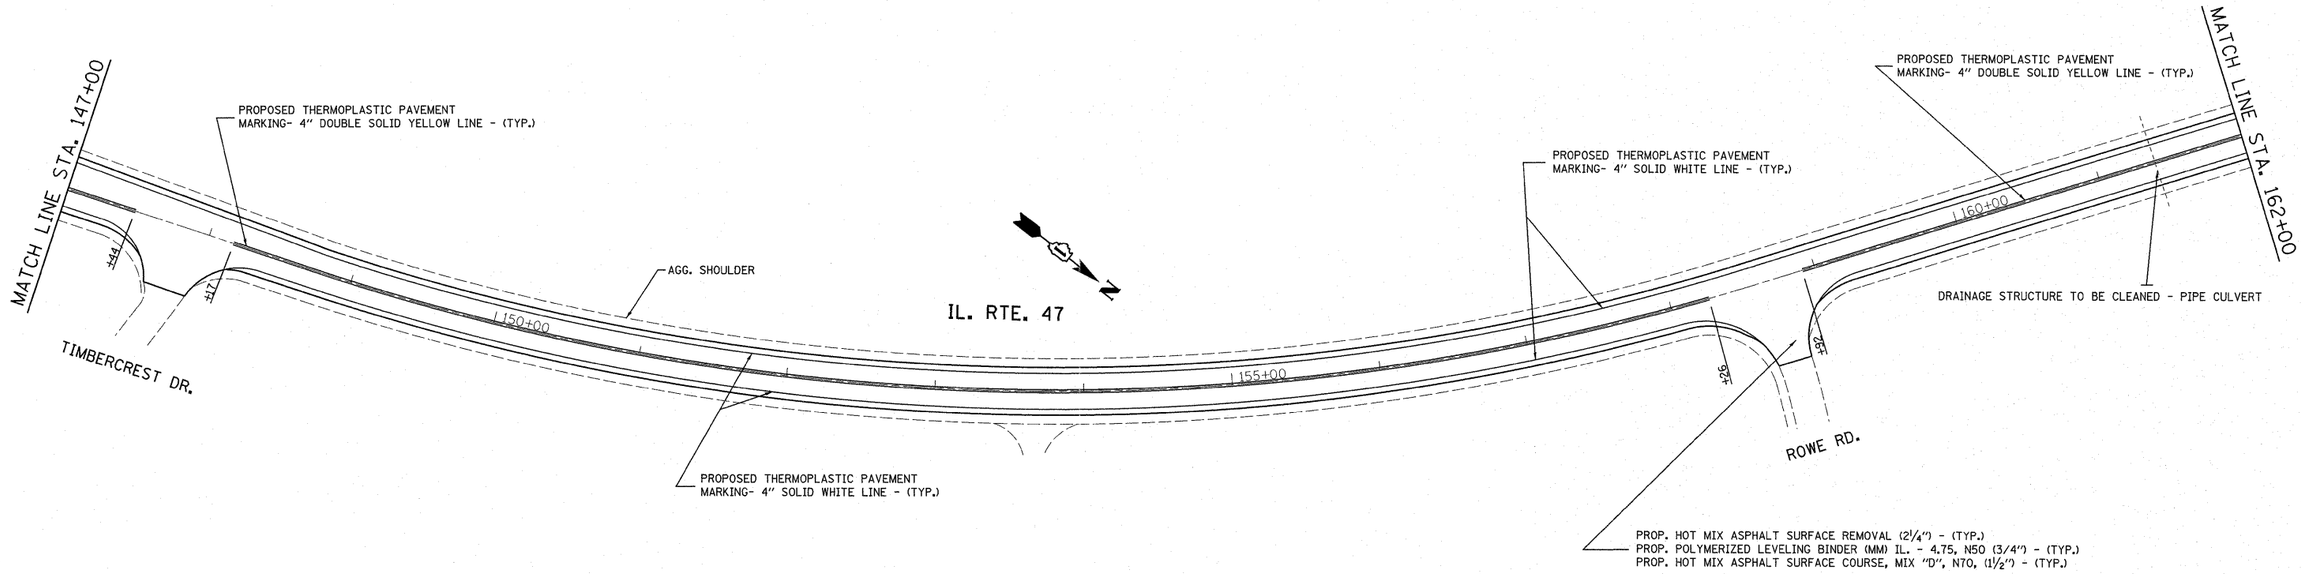

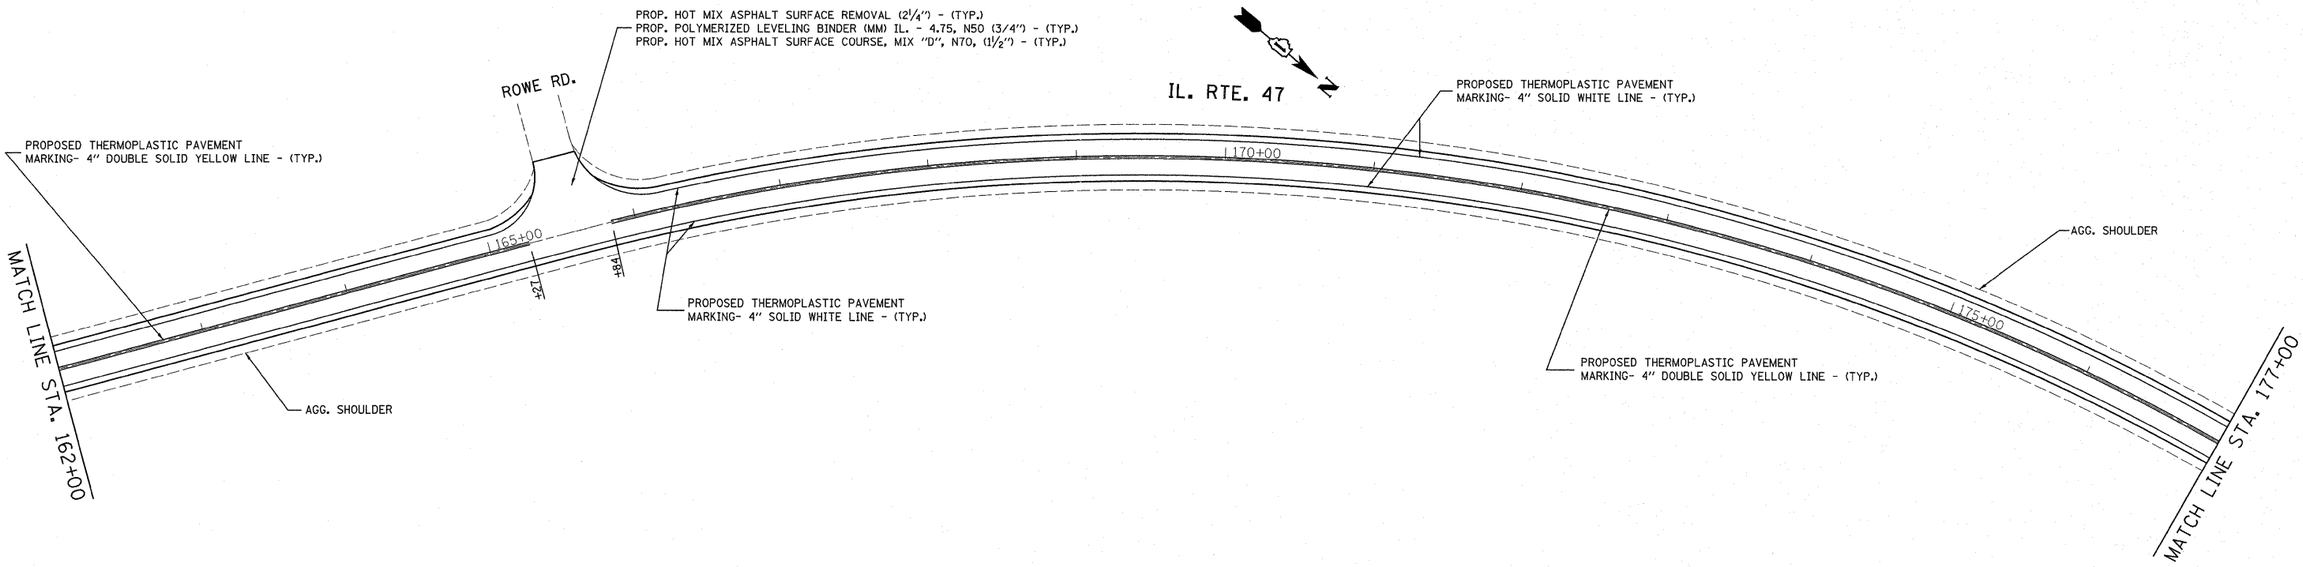

FOR CLARITY, CENTERLINE RUMBLE STRIPE IS NOT SHOWN
AND REFER TO RUMBLE STRIPE DETAIL, SHEET

FILE NAME = c:\pw_work\pwidot\harringtonce\d0270368\D146311-sht-plan.dgn	USER NAME = harringtonce	DESIGNED -	REVISED -
		DRAWN -	REVISED -
	PLOT SCALE = 50.0000 ' / in.	CHECKED -	REVISED -
	PLOT DATE = 11/1/2011	DATE -	REVISED -

STATE OF ILLINOIS
DEPARTMENT OF TRANSPORTATION

(ILL 47)
SEAVEY RD. TO 0.1 MILES N of WELTER RD.

SCALE: | SHEET NO. OF SHEETS | STA. | TO STA.

F.A.P. RTE.	SECTION	COUNTY	TOTAL SHEETS	SHEET NO.
326	107-RS-4	KANE	35	10
		CONTRACT NO. 60P09		
	ILLINOIS	FED. AID PROJECT		