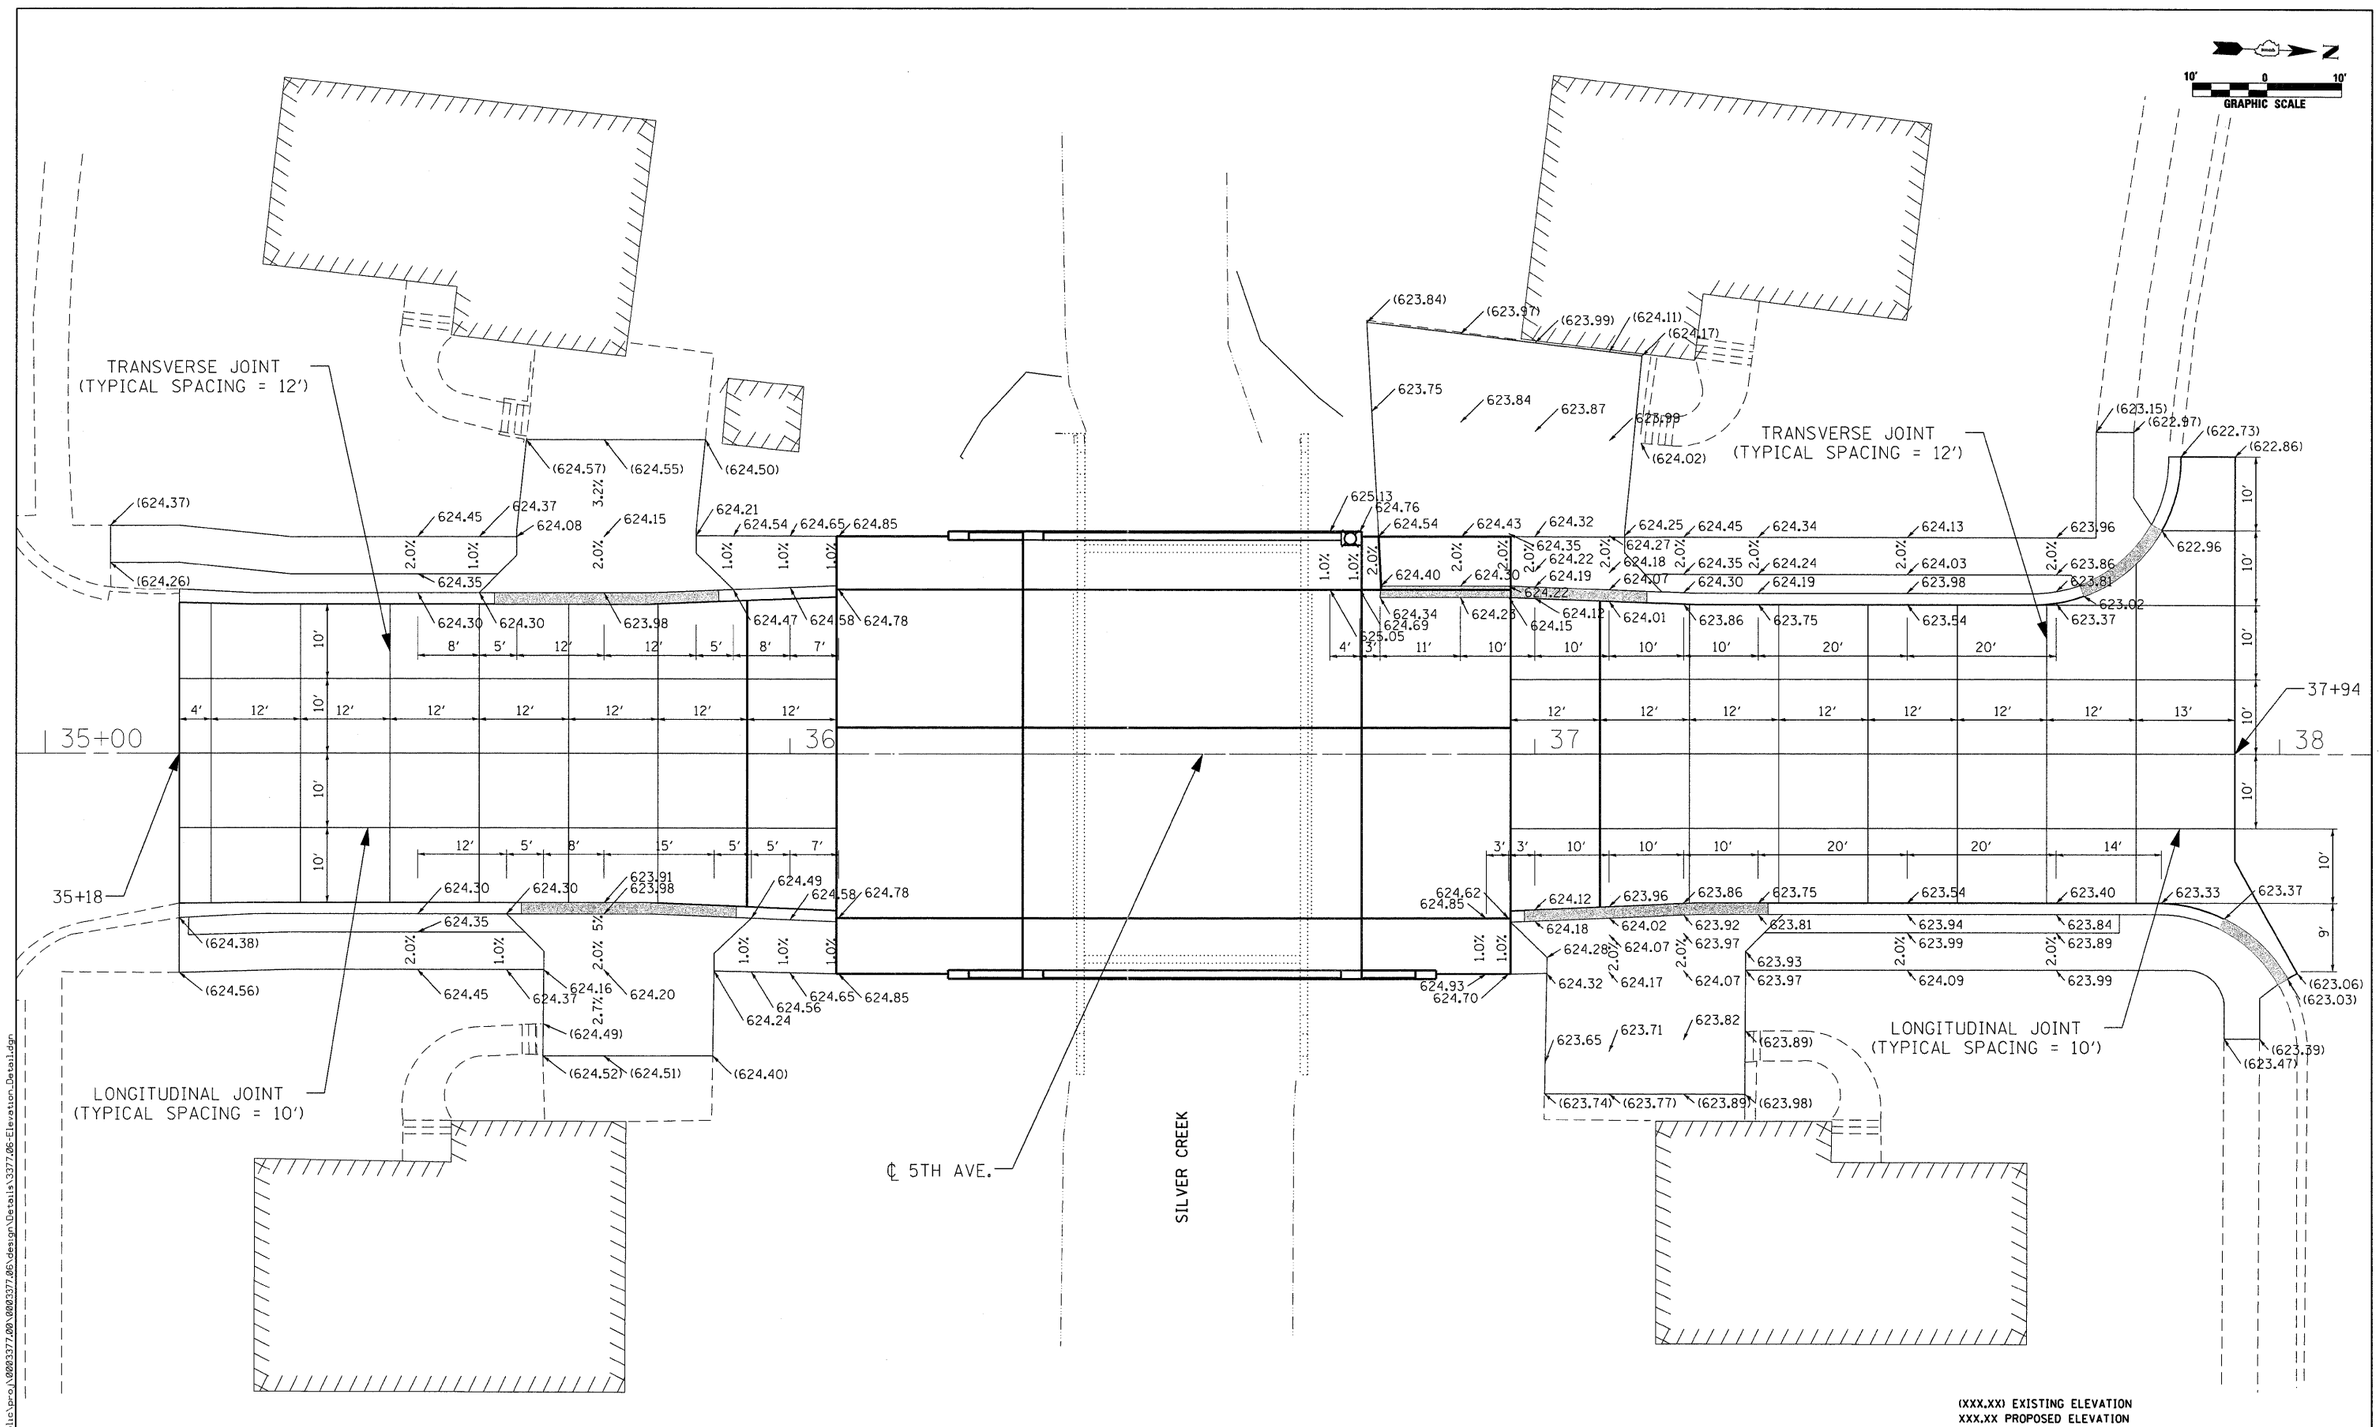

\\svr202\public\proj\0003377.00\0003377.06\design\Details\3377.06-Elevation_Detail.dgn

ENGINEERING CONSULTANT Ciorba Group, Inc. CONSULTING ENGINEERS 5507 North Cumberland Avenue, Suite 402 Chicago, Illinois 60656 Tel. 773.775.4009 Fax 773.775.4014 Email chicago@ciorba.com	USER NAME = wlancaster	DESIGNED - WBL	REVISED -	STATE OF ILLINOIS DEPARTMENT OF TRANSPORTATION	FAU 2742 /5TH AVENUE OVER SILVER CREEK JOINTING AND ELEVATION DETAIL	F.A.U. RTE.	SECTION	COUNTY	TOTAL SHEETS	SHEET NO.
		DRAWN - WBL	REVISED -			2742	3222-W-BR	COOK	51	21
	PLOT SCALE = 10.0003 ' / IN.	CHECKED - MJL	REVISED -					CONTRACT NO. 62116		
	PLOT DATE = 10/26/2011	DATE - 10/17/11	REVISED -		SCALE: SHEET NO. OF SHEETS STA. TO STA.			ILLINOIS FED. AID PROJECT		