TERRA ENGINEERING LTD.
225 W. OHIO ST., FOURTH FL.
CHICAGO, IL 60654
(312)467-0123

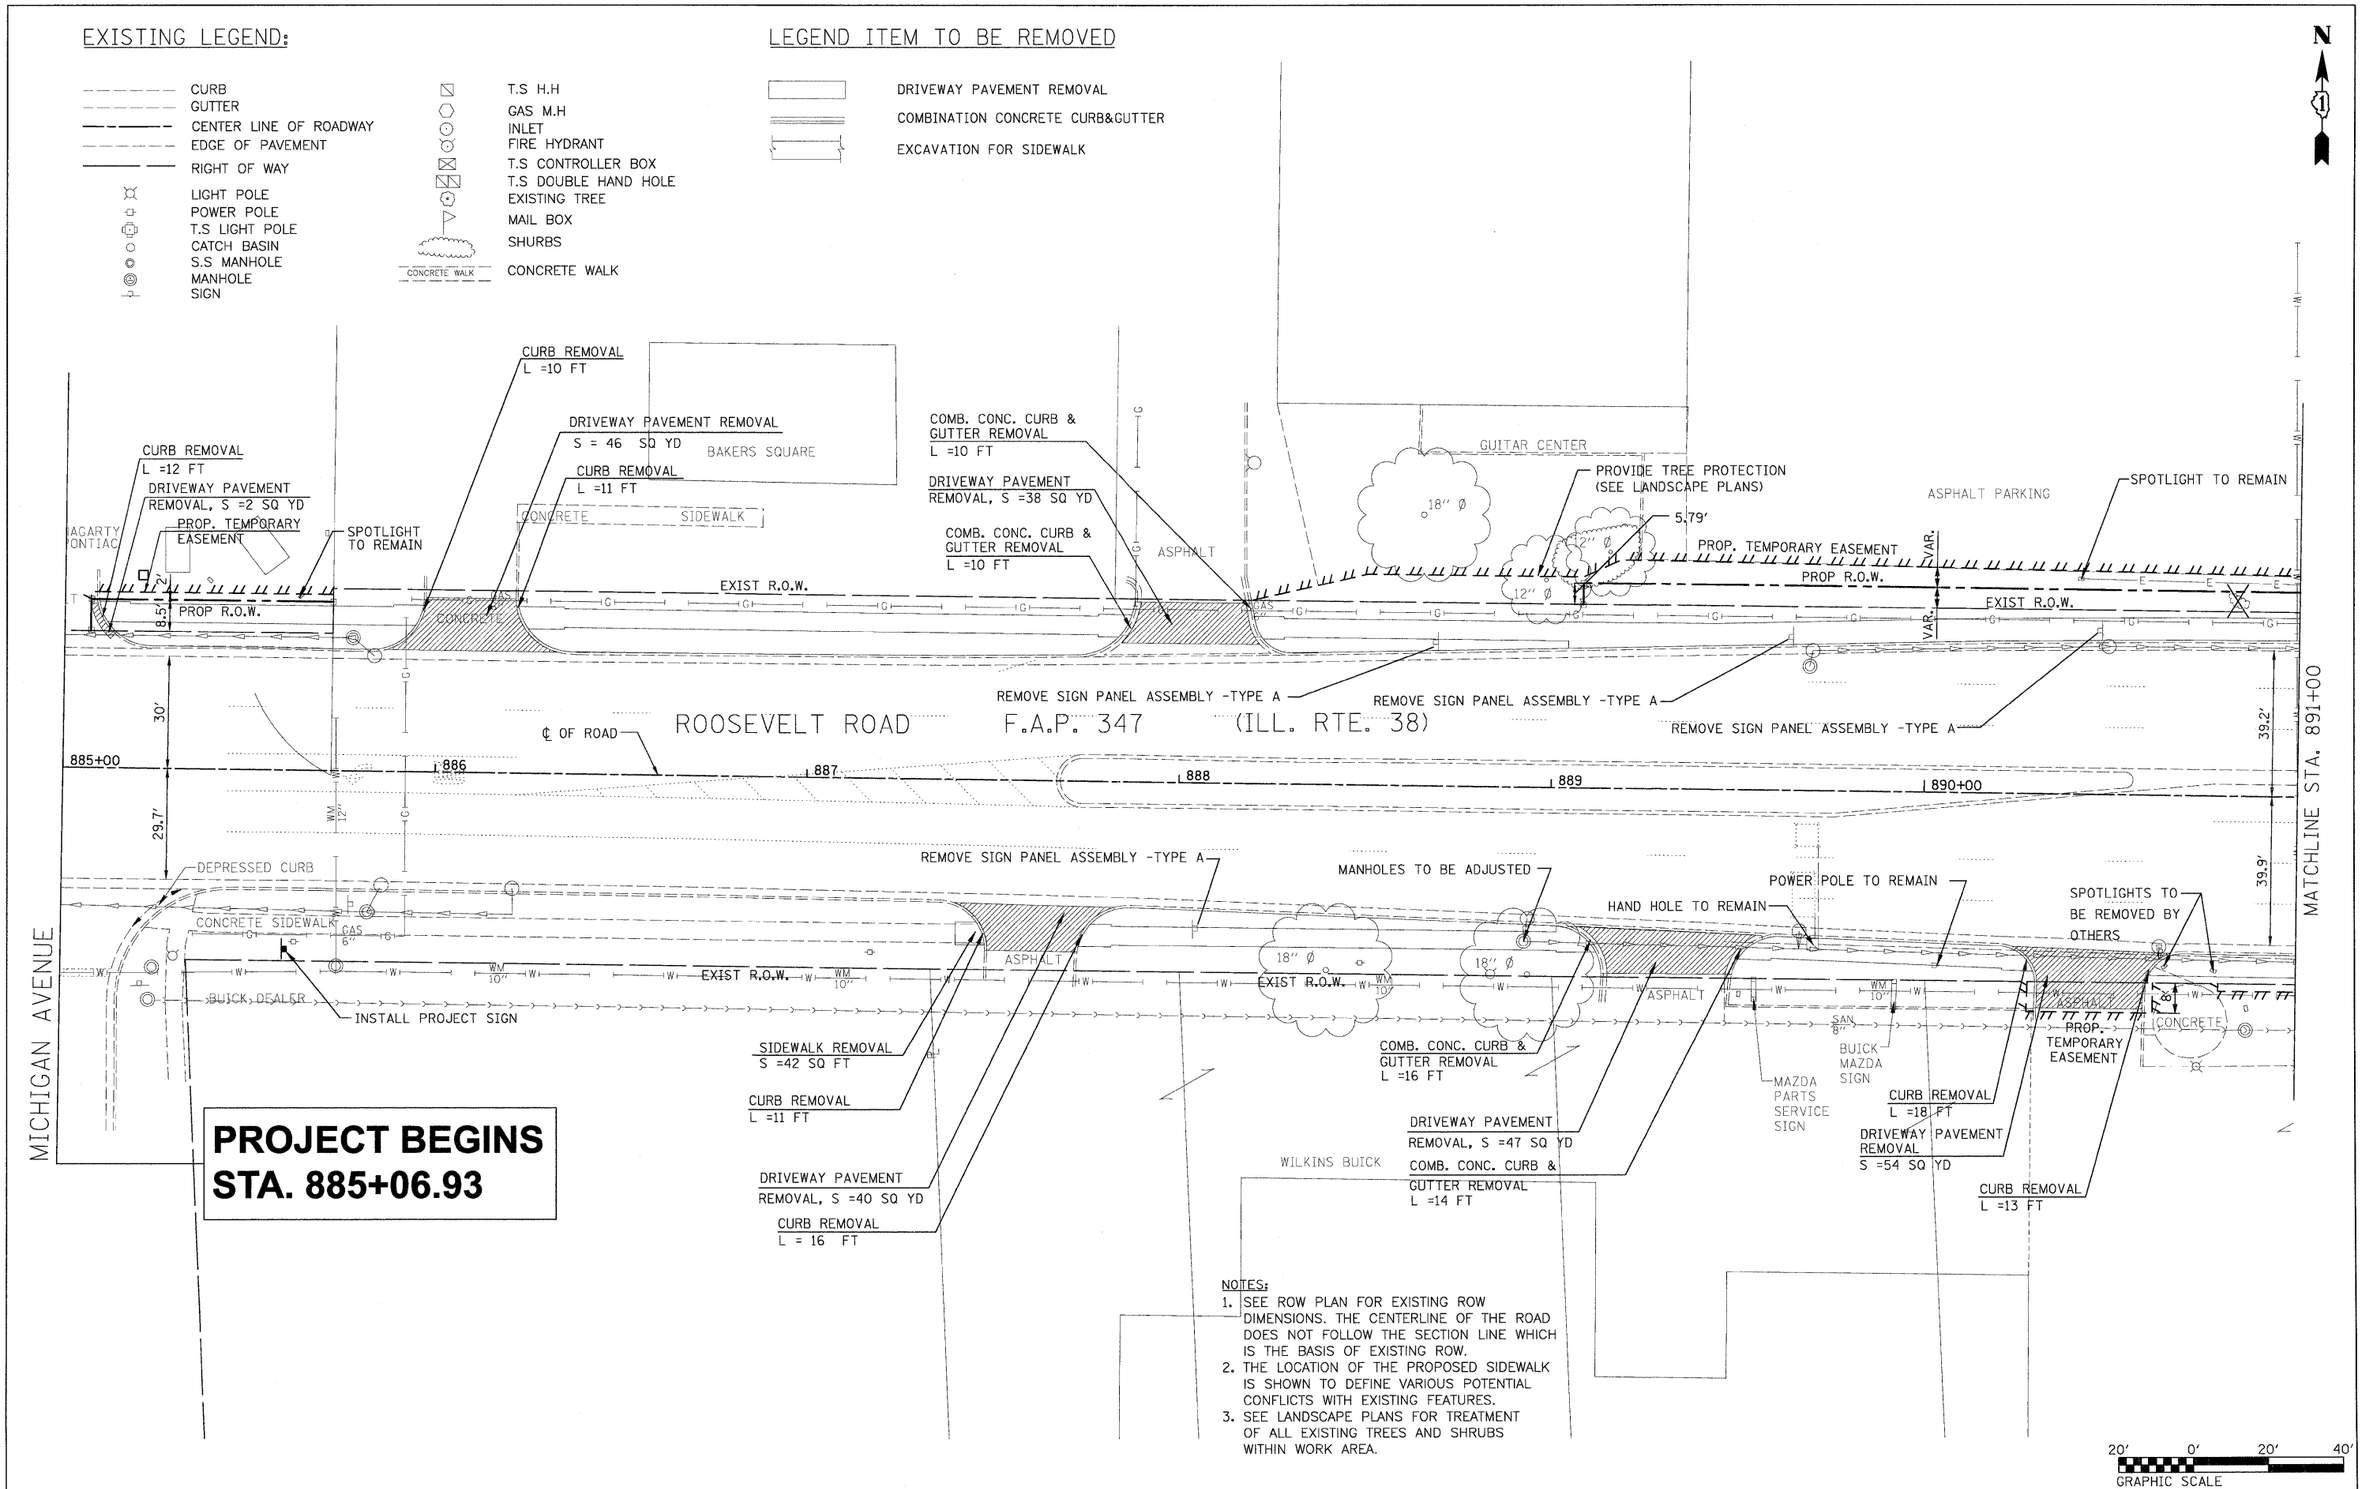

NOTES:
1. SEE ROW PLAN FOR EXISTING ROW DIMENSIONS. THE CENTERLINE OF THE ROAD DOES NOT FOLLOW THE SECTION LINE WHICH IS THE BASIS OF EXISTING ROW.
2. THE LOCATION OF THE PROPOSED SIDEWALK IS SHOWN TO DEFINE VARIOUS POTENTIAL CONFLICTS WITH EXISTING FEATURES.
3. SEE LANDSCAPE PLANS FOR TREATMENT OF ALL EXISTING TREES AND SHRUBS WITHIN WORK AREA.

FILE NAME = D163197-sht-rem01.dgn	USER NAME IDOT	DESIGNED DA/SC	REVISED 10/24/2011	STATE OF ILLINOIS DEPARTMENT OF TRANSPORTATION	REMOVAL PLAN FROM STA 885+06.93 TO STA 891+00
		DRAWN BM/CC/BB	REVISED		
	PLOT SCALE 20.0000 ' / IN.	CHECKED DA	REVISED		
	PLOT DATE 10/25/2011	DATE 06/08/2011	REVISED		SCALE: AS SHOWN · SHEET NO. 1 OF 4 SHEETS · STA. 885+07 TO STA. 891+00

F.A.P. RTE.	SECTION	COUNTY	TOTAL SHEETS	SHEET NO.
347	02-00077-00-SW	DUPAGE	73	11
		CONTRACT NO. 63197		
FED. ROAD DIST. NO.	ILLINOIS	FED. AID PROJECT		