TERRA ENGINEERING LTD.
225 W. OHIO ST., FOURTH FL.
CHICAGO, IL 60654
(312)467-0123

FINAL SURVEY		BY	DATE
NOTE BOOK	SURVEYED		
	PLOTTED		
	TEMPLATE		
	AREAS		
NO.	AREAS CHECKED		

ORIGINAL SURVEY		BY	DATE
NOTE BOOK	SURVEYED		
	PLOTTED		
	TEMPLATE		
	AREAS		
NO.	AREAS CHECKED		

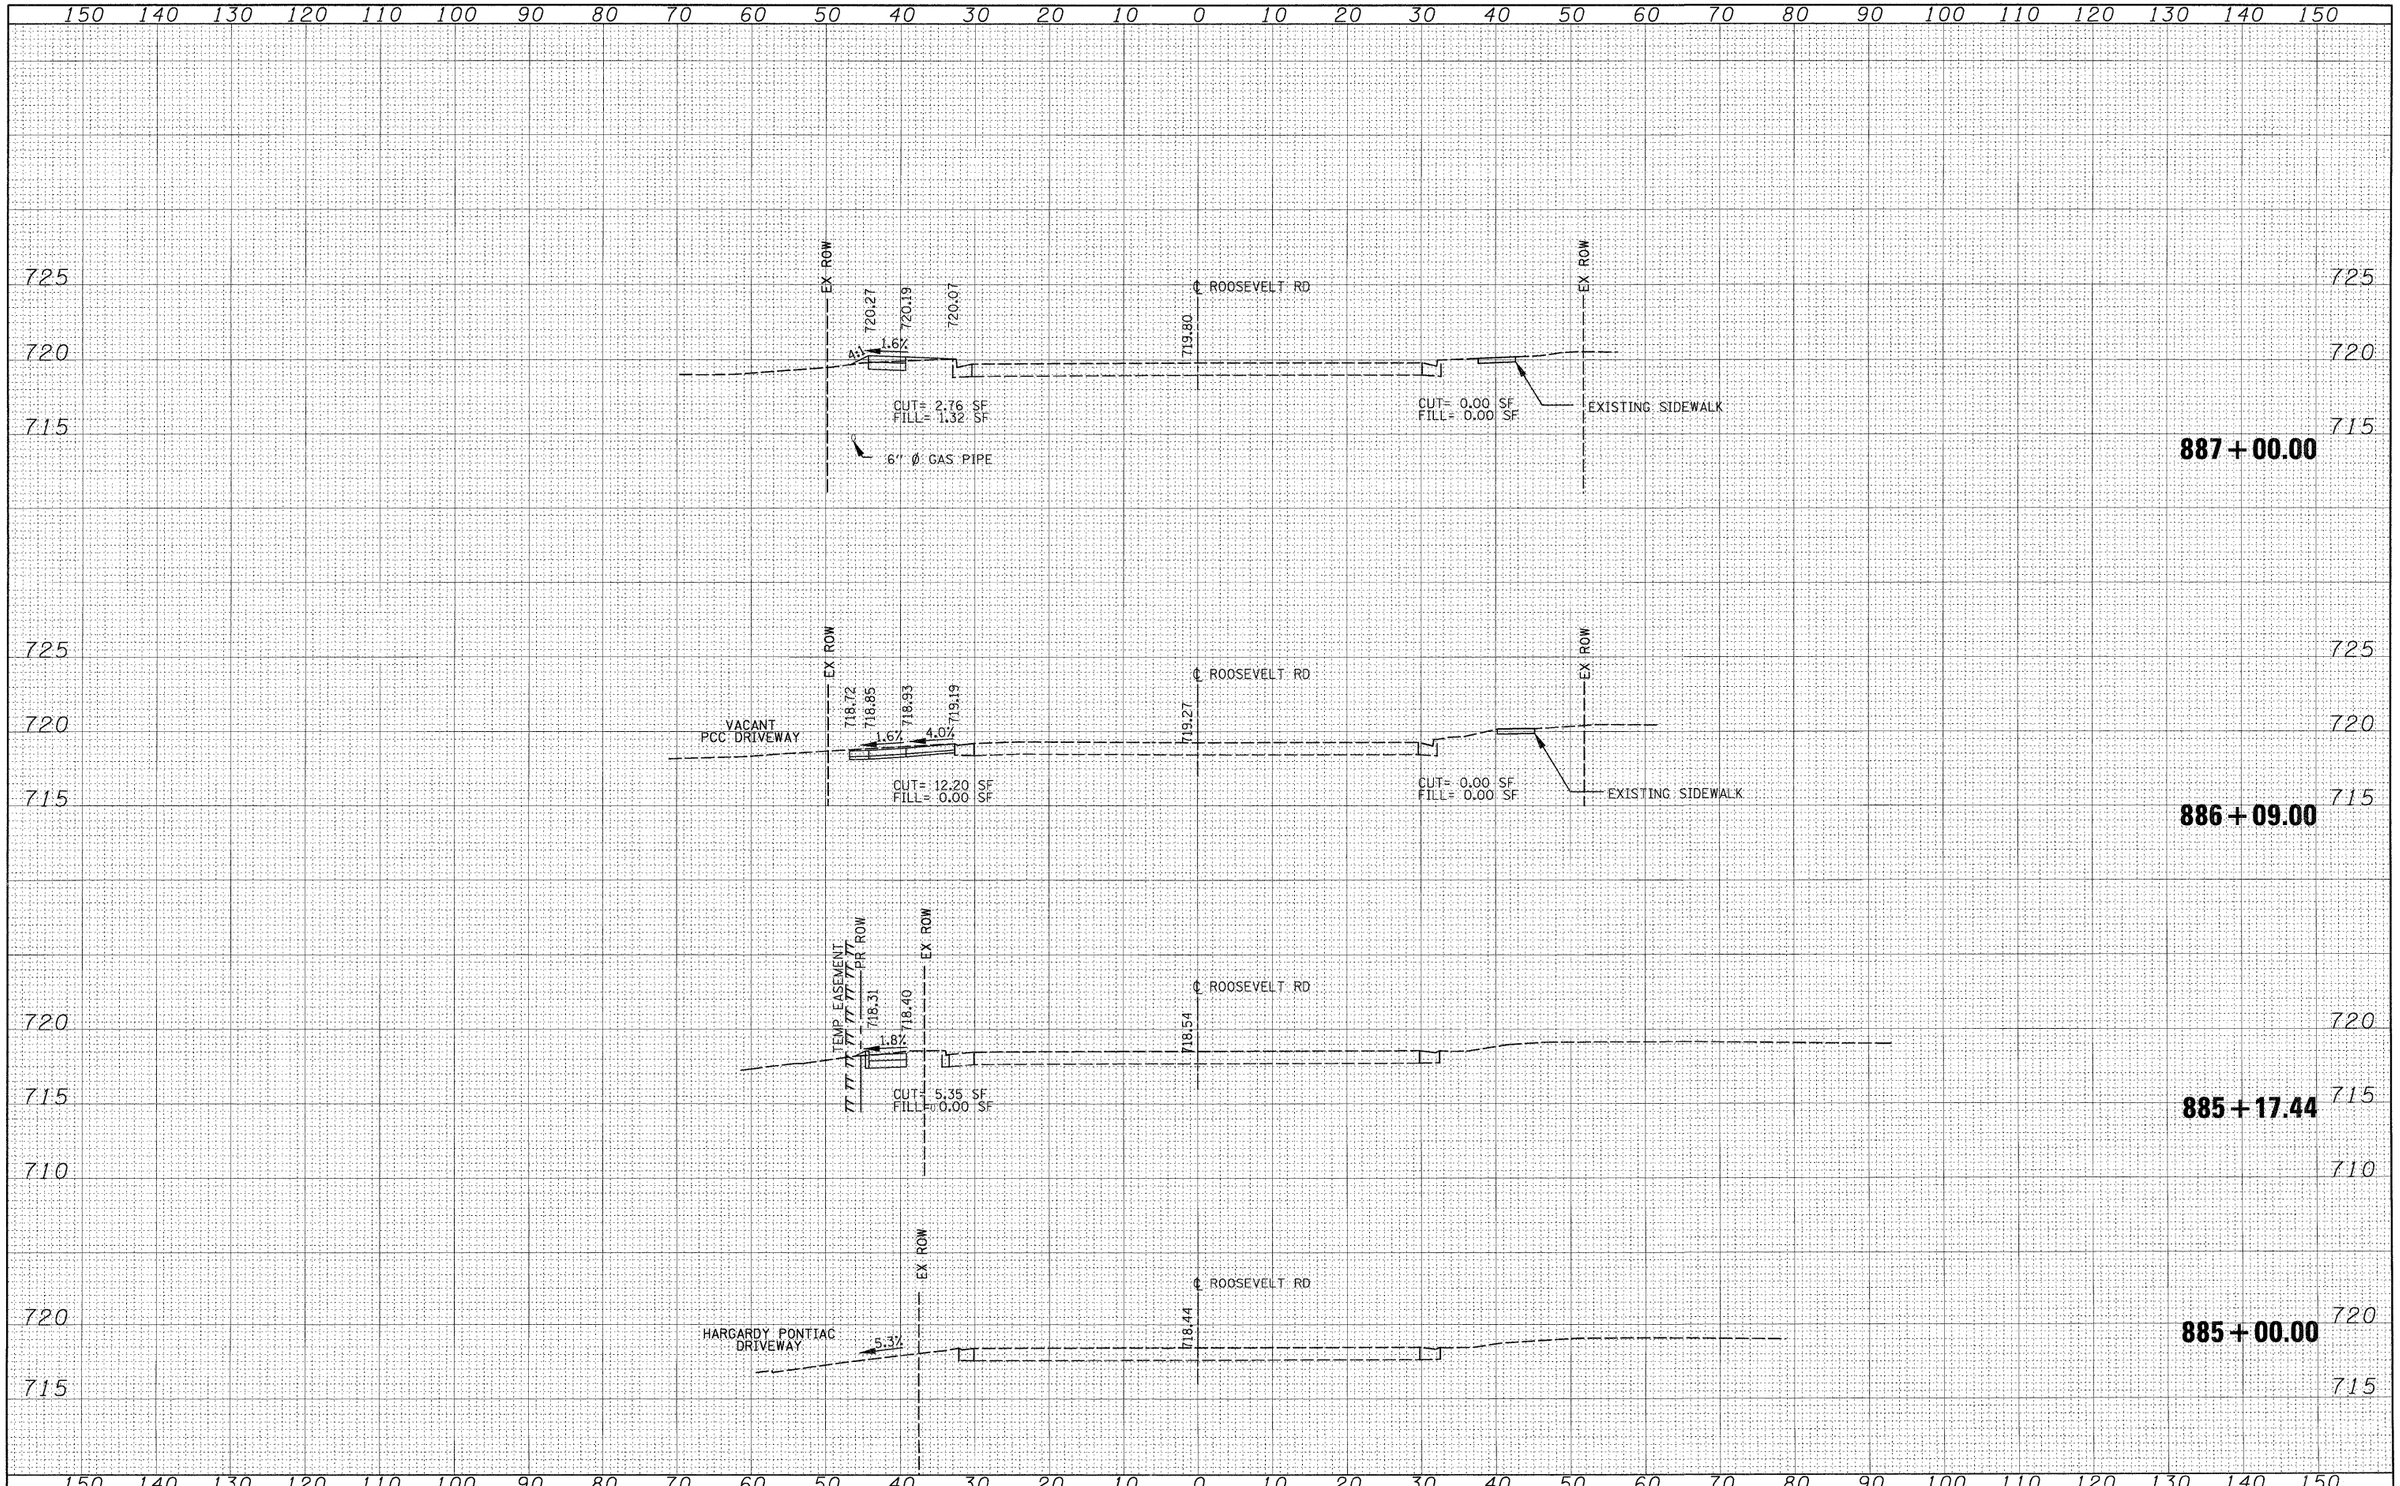

FILE NAME = 0163197-sht-xssht01.dgn	USER NAME = IDOT	DESIGNED - DA	REVISED - 10/24/2011	STATE OF ILLINOIS DEPARTMENT OF TRANSPORTATION	CROSS SECTIONS	F.A.P RTE. 347	SECTION 02-00077-00-SW	COUNTY DUPAGE	TOTAL SHEETS 73	SHEET NO. 63
		DRAWN - CC	REVISED -					CONTRACT NO. 63197		
	PLOT SCALE = 10.0000 ' / IN.	CHECKED - DA/JJ	REVISED -							
	PLOT DATE = 10/25/2011	DATE - 06/08/2011	REVISED -		SCALE: 1"=20' SHEET NO. 1 OF 11 SHEETS STA. 885+00.00 TO STA. 887+00.00	FED. ROAD DIST. NO.	ILLINOIS	FED. AID PROJECT		