MOT LEGEND

- WORK ZONE
- TEMPORARY PAVEMENT
- DIRECTION OF TRAFFIC FLOW
- TYPE II BARRICADE WITH STEADY BURNING MONODIRECTIONAL LIGHT*
- SIGN W/ ORANGE WARNING FLAG & FLASHING LIGHT
- PORTABLE CHANGEABLE MESSAGE SIGN
- TYPE III BARRICADE
- DIRECTION INDICATOR BARRICADE
- TEMPORARY IMPACT ATTENUATOR
- TEMPORARY CONCRETE BARRIER

(A) TEMPORARY PAVEMENT MARKING - LINE 4" (SOLID WHITE)

(B) TEMPORARY PAVEMENT MARKING - LINE 4" (DOUBLE SOLID YELLOW - 11" C-C SPACING)

(C) TEMPORARY PAVEMENT MARKING - LINE 24" (SOLID WHITE)

(D) TEMPORARY PAVEMENT MARKING - LINE 4" (SOLID YELLOW)

(E) TEMPORARY PAVEMENT MARKING - LINE 4" (SKIP-DASH, WHITE, 10' DASH, 30' SKIP)

(F) TEMPORARY PAVEMENT MARKING - LINE 4" (SKIP-DASH, 2' DASH, 6' SKIP)

(G) TEMPORARY PAVEMENT MARKING LETTERS AND SYMBOLS

(H) TEMPORARY PAVEMENT MARKING - LINE 8" (SOLID WHITE)

* DRUM OR BARRICADE SPACING
50' C-C ON TANGENT
25' C-C ON TAPERS OR LANE SHIFTS
12' CC ON RADII'S OR RAMPS

* * REFER TO "SUGGESTED MAINTENANCE OF TRAFFIC US 20 DETAIL" SHEET FOR ADDITIONAL SIGNING

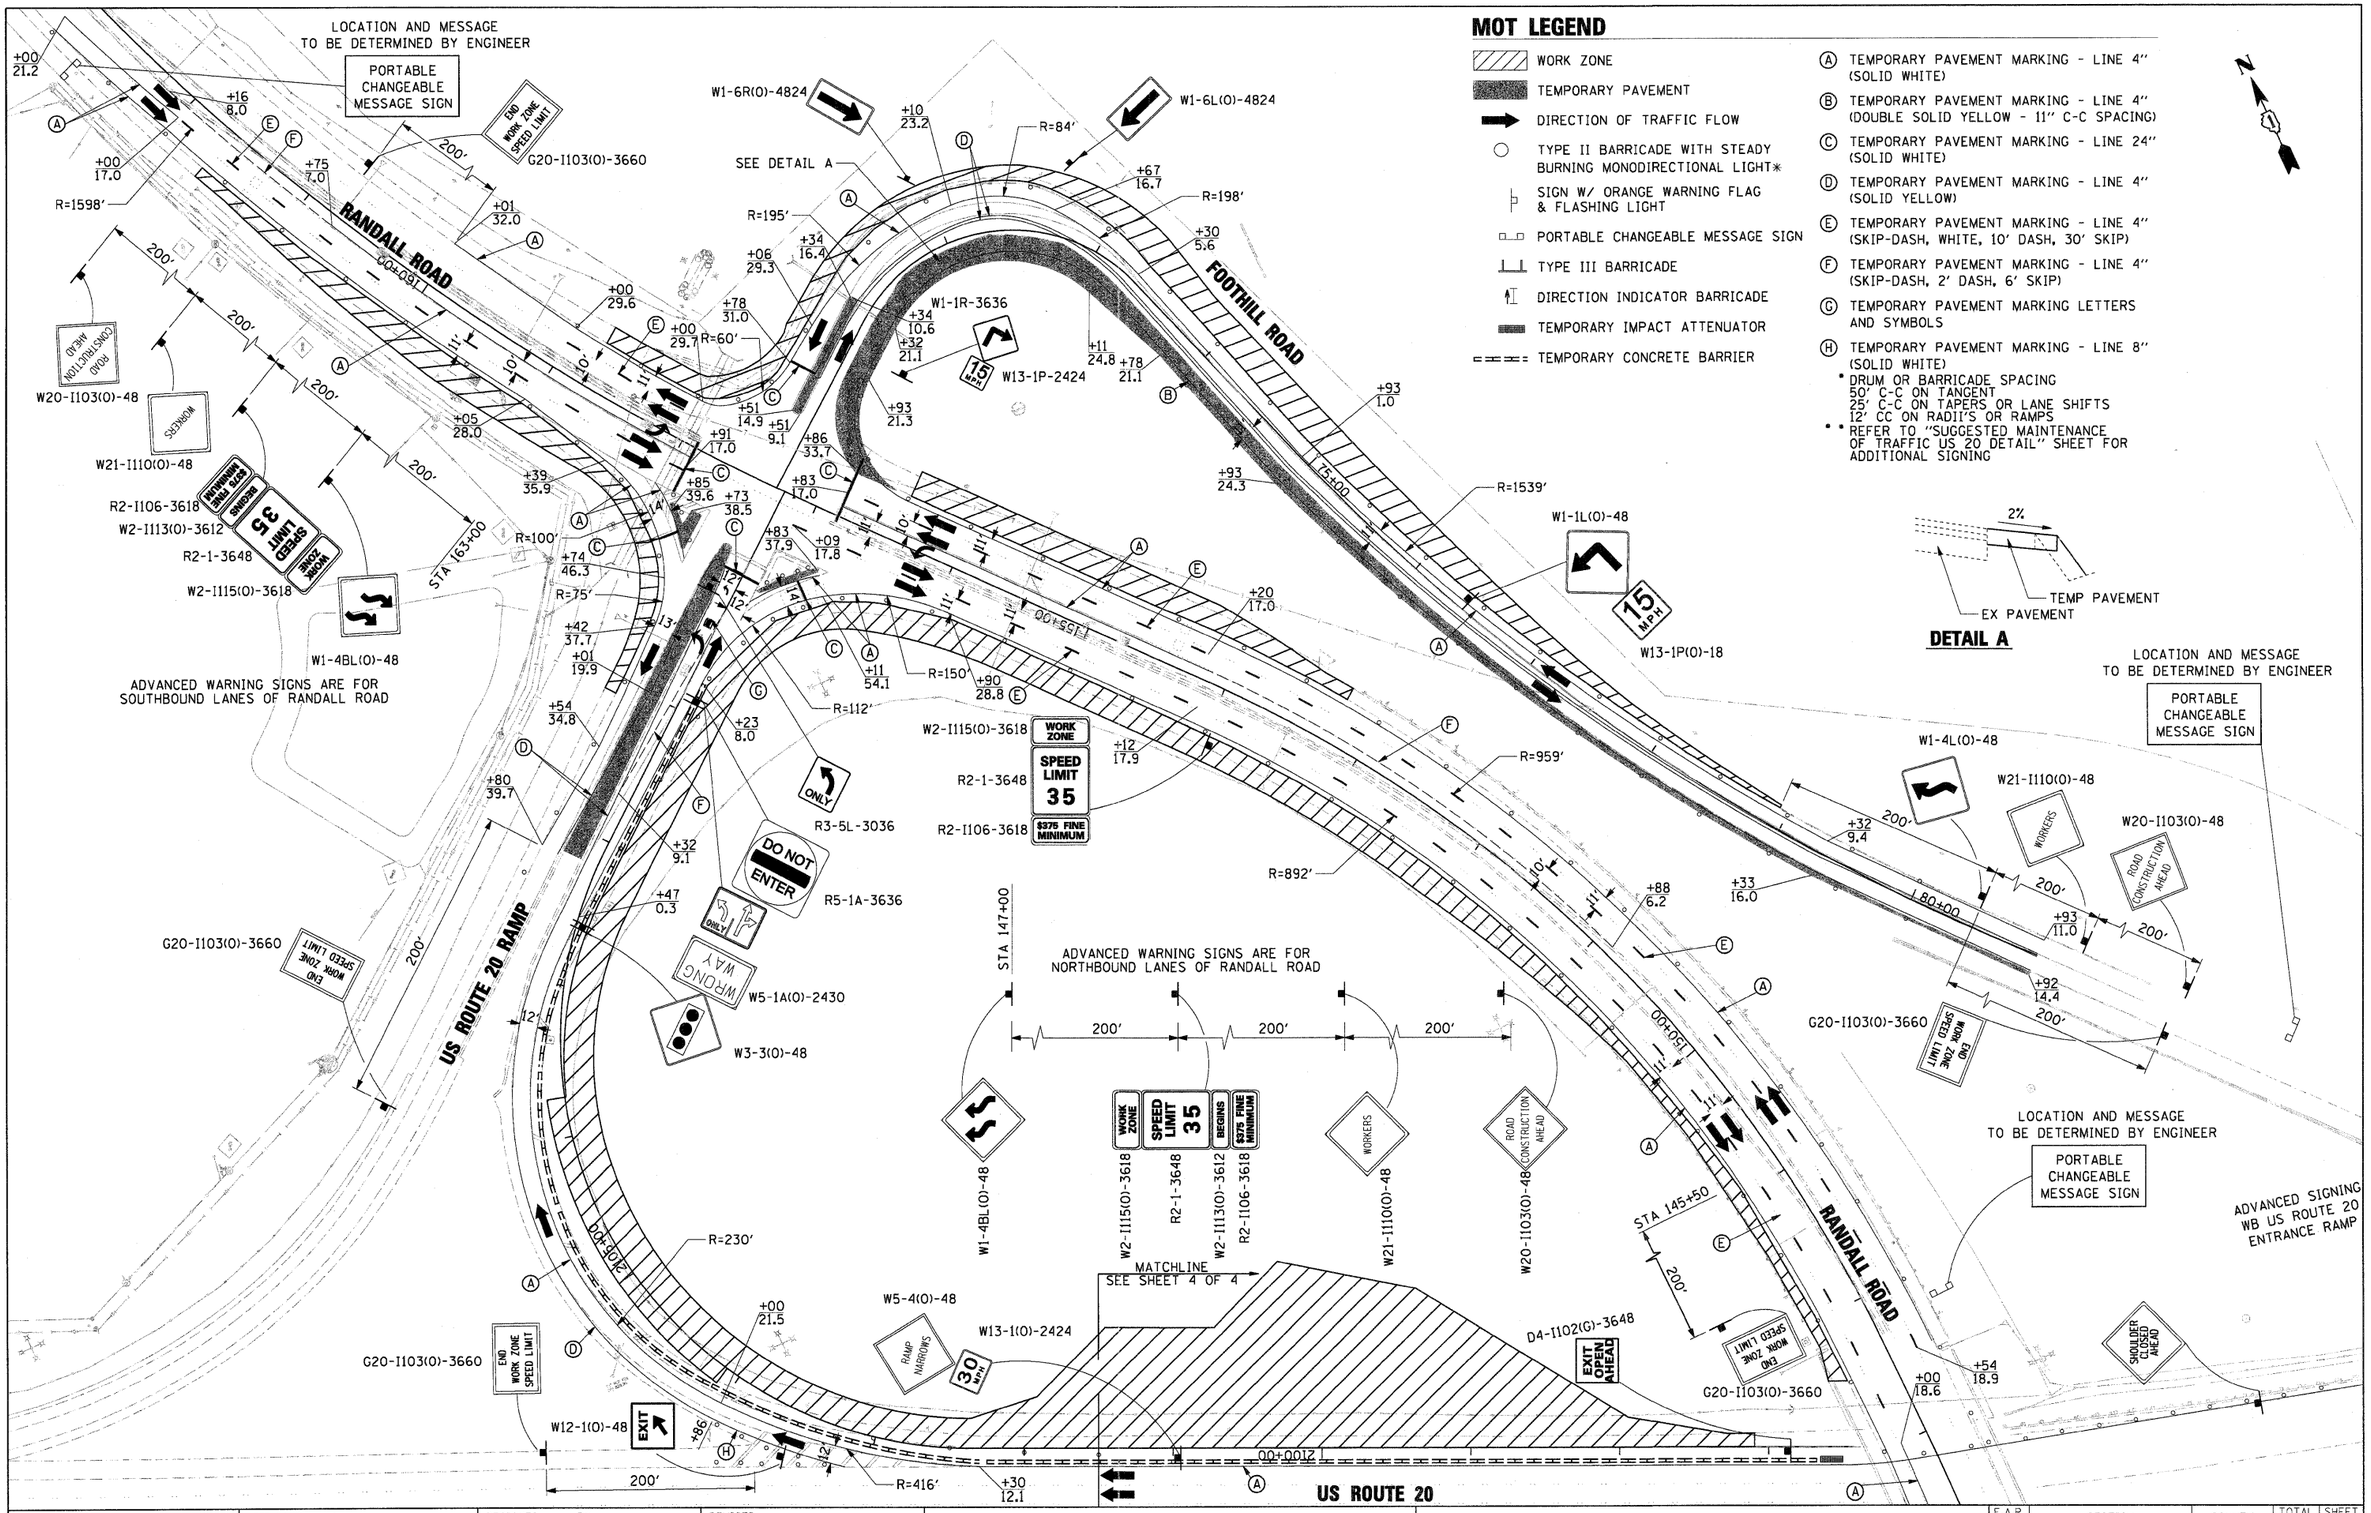

PLAN		
SURVEYED		
PLOTTED		
ALIGNMENT CHECKED		
R.O.W. CHECKED		
CADD FILE NAME		
NOTE BOOK		
NO.		

PROFILE		
SURVEYED		
PLOTTED		
GRADES CHECKED		
B.M. NOTED		
STRUCTURE NOTAT'NS CHK'D		
NOTE BOOK		
NO.		

FILE NAME = D1157207-SHT-MOT-01.DGN	USER NAME = malopez	DESIGNED - DW	REVISED -
		DRAWN - BH	REVISED -
	PLOT SCALE = $SCALE$	CHECKED - JC	REVISED -
	PLOT DATE = 10/24/2011	DATE - 04-29-11	REVISED -

STATE OF ILLINOIS
DEPARTMENT OF TRANSPORTATION

RANDALL ROAD AT US ROUTE 20 (FOOTHILL ROAD)
SUGGESTED MAINTANENCE OF TRAFFIC STAGE 1 PLANS

SCALE: 50'=1' | SHEET NO. 1 OF 4 SHEETS | STA. | TO STA.

F.A.P RTE.	SECTION	COUNTY	TOTAL SHEETS	SHEET NO.
336	06-00345-00-CH	KANE	92	22
		CONTRACT NO. 63623		
FED. ROAD DIST. NO. 1	ILLINOIS	FED. AID PROJECT		