NOTES:

1. MAINTAIN TEMPORARY INTERCONNECT INSTALLED IN STAGE 1.
2. SOUTHBOUND AND NORTHBOUND THRU SIGNAL THAT WILL REMAIN IN THE PROPOSED CONDITION SHALL BE BAGGED DURING PHASED CONSTRUCTION WHEN TEMPORARY SIGNALS ARE OPERATIONAL. IF AT ANY TIME DURING CONSTRUCTION THESE EXISTING SIGNALS OBSTRUCT THE VIEW OF THE TEMPORARY SIGNALS, THEY SHALL BE REMOVED AND STORED AT A SECURE LOCATION AND RE-INSTALLED FOR THE PROPOSED TRAFFIC SIGNAL INSTALLATION. THIS WORK WILL NOT BE PAID FOR SEPARATELY, BUT SHALL BE INCLUDED IN THE COST FOR TEMPORARY TRAFFIC SIGNAL INSTALLATION.
3. PTZ CAMERA ON THE SOUTHWEST LEG MAST ARM SHALL BE MAINTAINED OPERATIONAL DURING THE CONSTRUCTION PHASING.

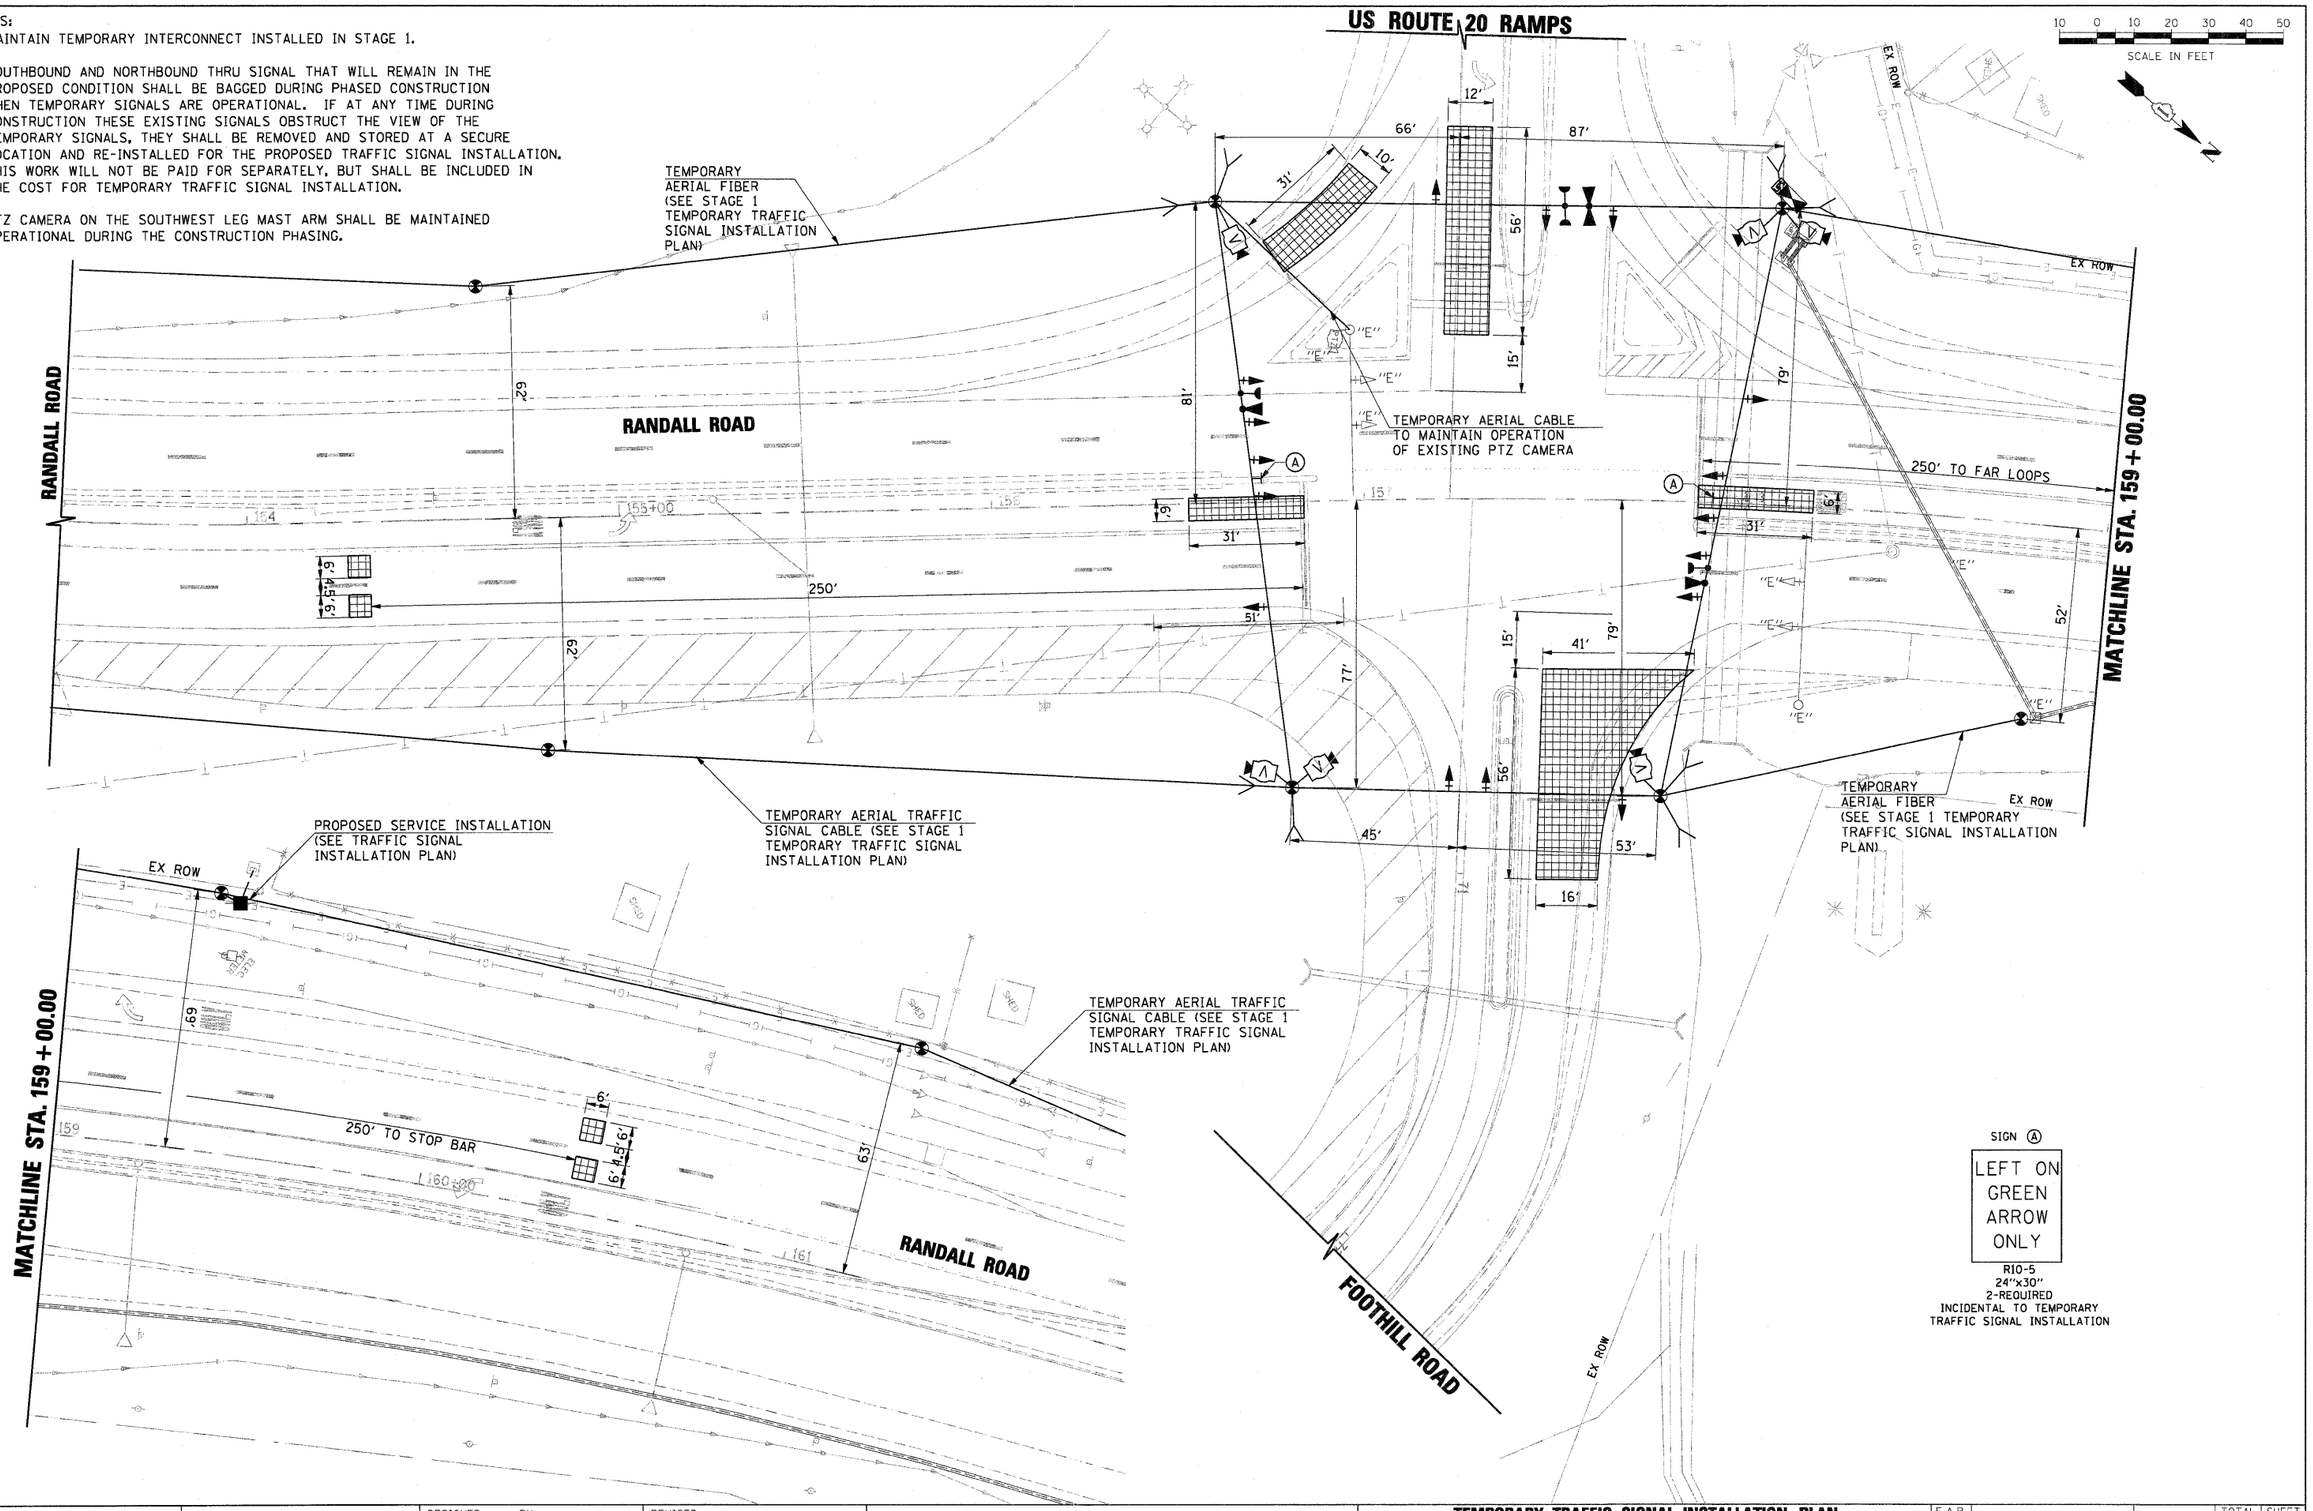

PLAN	BY	DATE
SURVEYED		
PLOTTED		
ALIGNMENT CHECKED		
R/W MONUMENTS		
NOTE BOOK		
NO.	CADD FILE NAME	

PROFILE	BY	DATE
SURVEYED		
PLOTTED		
GRADES CHECKED		
R/W MONUMENTS		
NOTE BOOK	STRUCTURE NOTAT'NS CH'KD	
NO.		

FILE NAME = D1157207-SHT-TS03A-TPLAN01A.DGN	USER NAME = malopez	DESIGNED - BH	REVISED -
		DRAWN - BH	REVISED -
	PLOT SCALE = $SCALE$	CHECKED - DWW	REVISED -
	PLOT DATE = 11/29/2011	DATE - 05-09-2011	REVISED -

STATE OF ILLINOIS
DEPARTMENT OF TRANSPORTATION

TEMPORARY TRAFFIC SIGNAL INSTALLATION PLAN
STAGE 1A
RANDALL RD AT US RTE 20 WB OFF RAMP (FOOTHILL RD)

SCALE: | SHEET NO. OF SHEETS | STA. TO STA.

F.A.P RTE.	SECTION	COUNTY	TOTAL SHEETS	SHEET NO.
336	06-00345-00-CH	KANE	92	33A

CONTRACT NO. 63623

FED. ROAD DIST. NO. 1 | ILLINOIS | FED. AID PROJECT