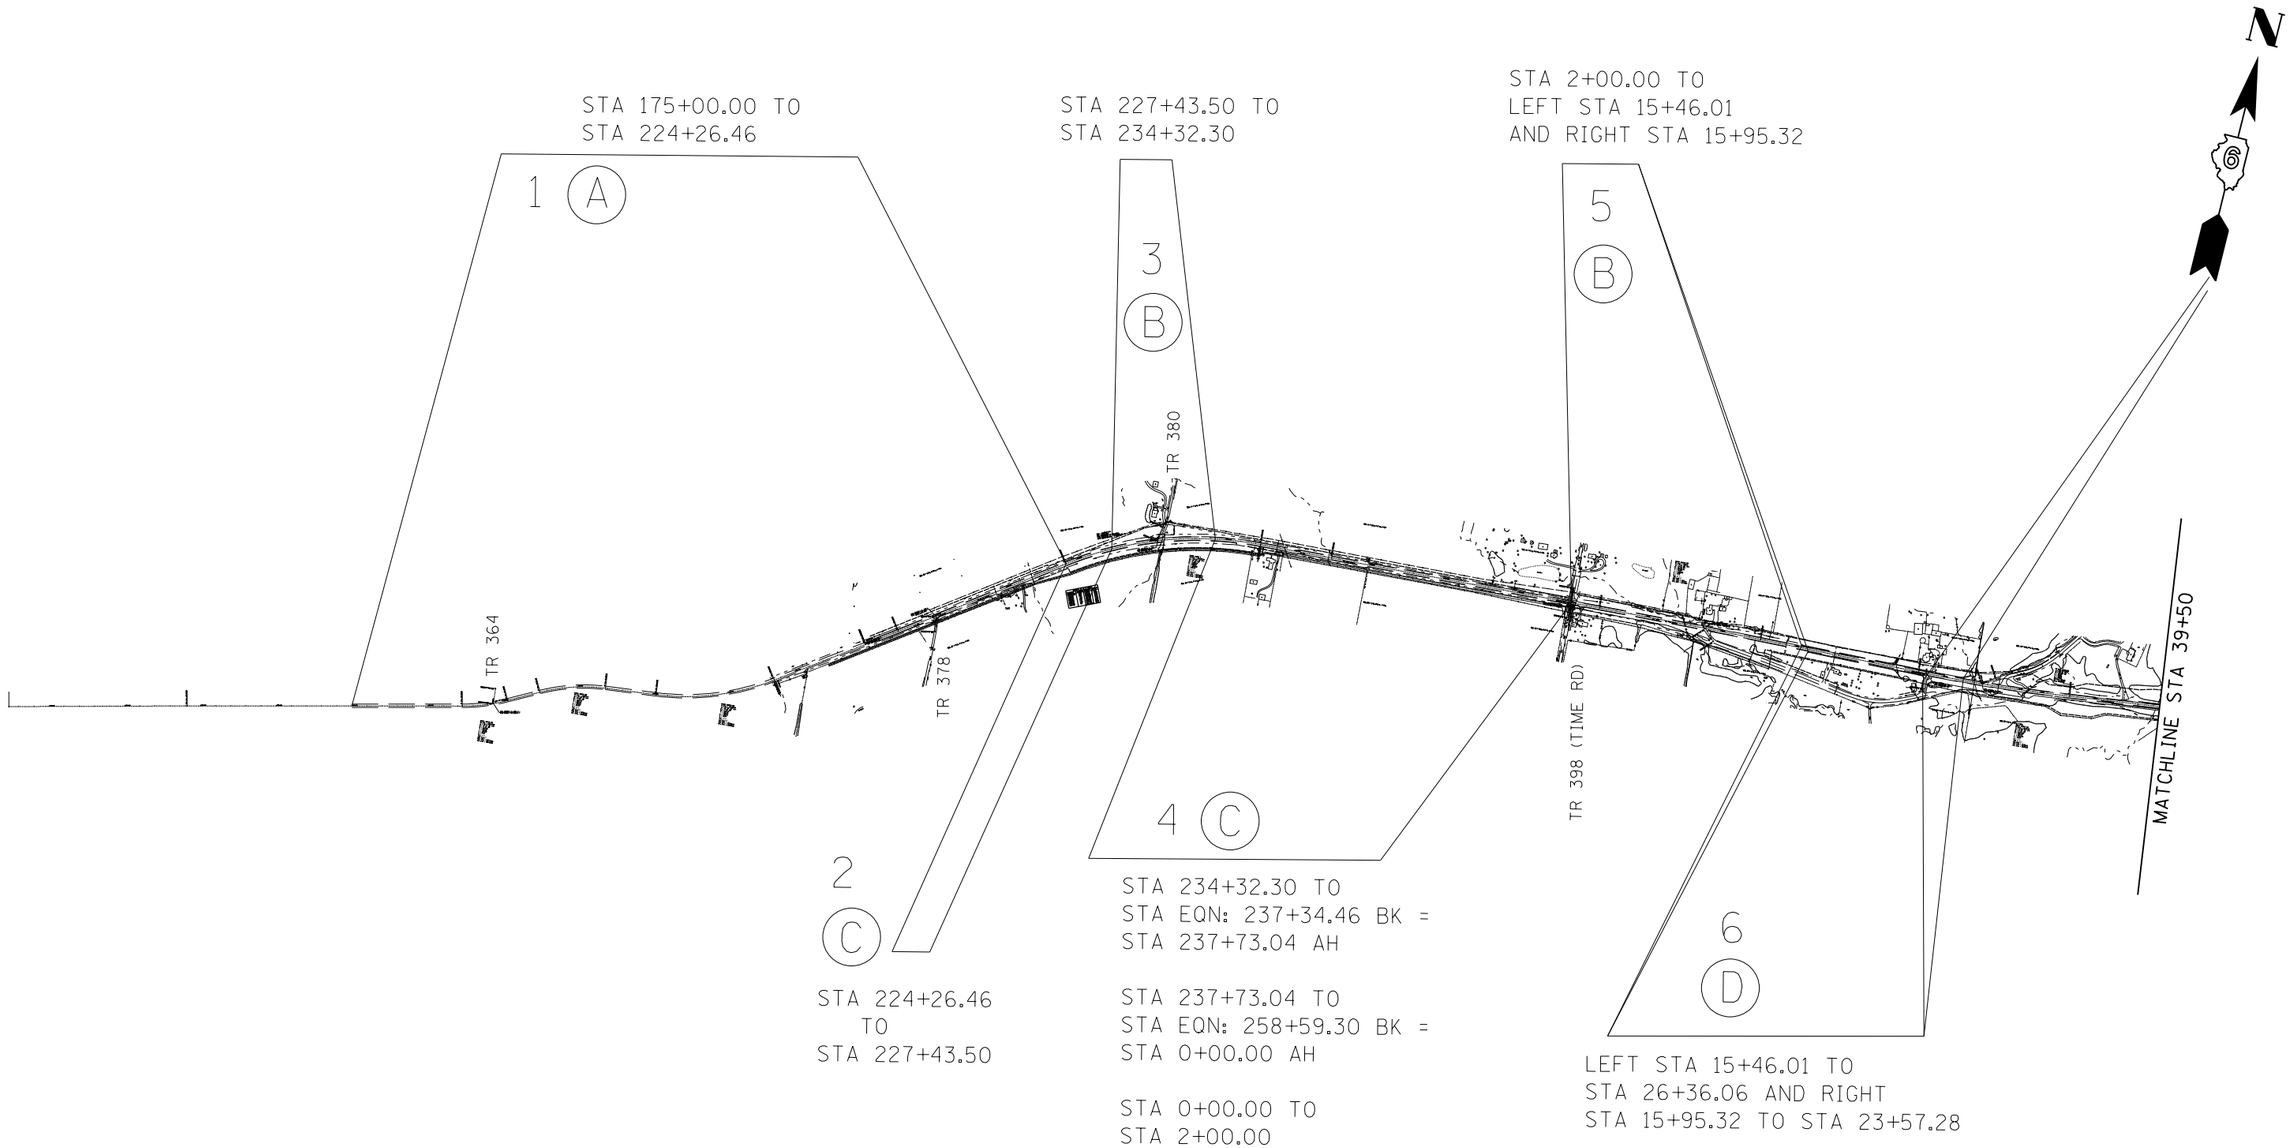

*NOTE: NUMBERS REFER TO ORDER OF TYPICAL SECTION SEQUENCE.
LETTERS REFER TO TYPICAL SECTION TYPE.

FILE NAME =	USER NAME = sparksgw	DESIGNED - DMS	REVISED -	STATE OF ILLINOIS DEPARTMENT OF TRANSPORTATION	TYPICAL SECTION MAP FAP 757 (IL 106)	F.A.P. RTE.	SECTION	COUNTY	TOTAL SHEETS	SHEET NO.
c:\pw_work\pwidot\sparksgw\d0222140\D672D78-sht-typical-map1.dgn		DRAWN - DMS	REVISED -			757	20RS-7	PIKE	39	4
	PLOT SCALE = 1000.0000 ' / in.	CHECKED -	REVISED -					CONTRACT NO. 72D78		
	PLOT DATE = Oct-20-2011 03:26:50PM	DATE -	REVISED -		SCALE: SHEET NO. OF SHEETS STA. TO STA.		ILLINOIS FED. AID PROJECT			