F.A.I. RTE.	SECTION	COUNTY	TOTAL SHEETS	SHEET NO.
94/90	2003-0311	COOK	976	554
	62583			
FED. ROAD DIST. NO.	ILLINOIS	FED. AID PROJECT		

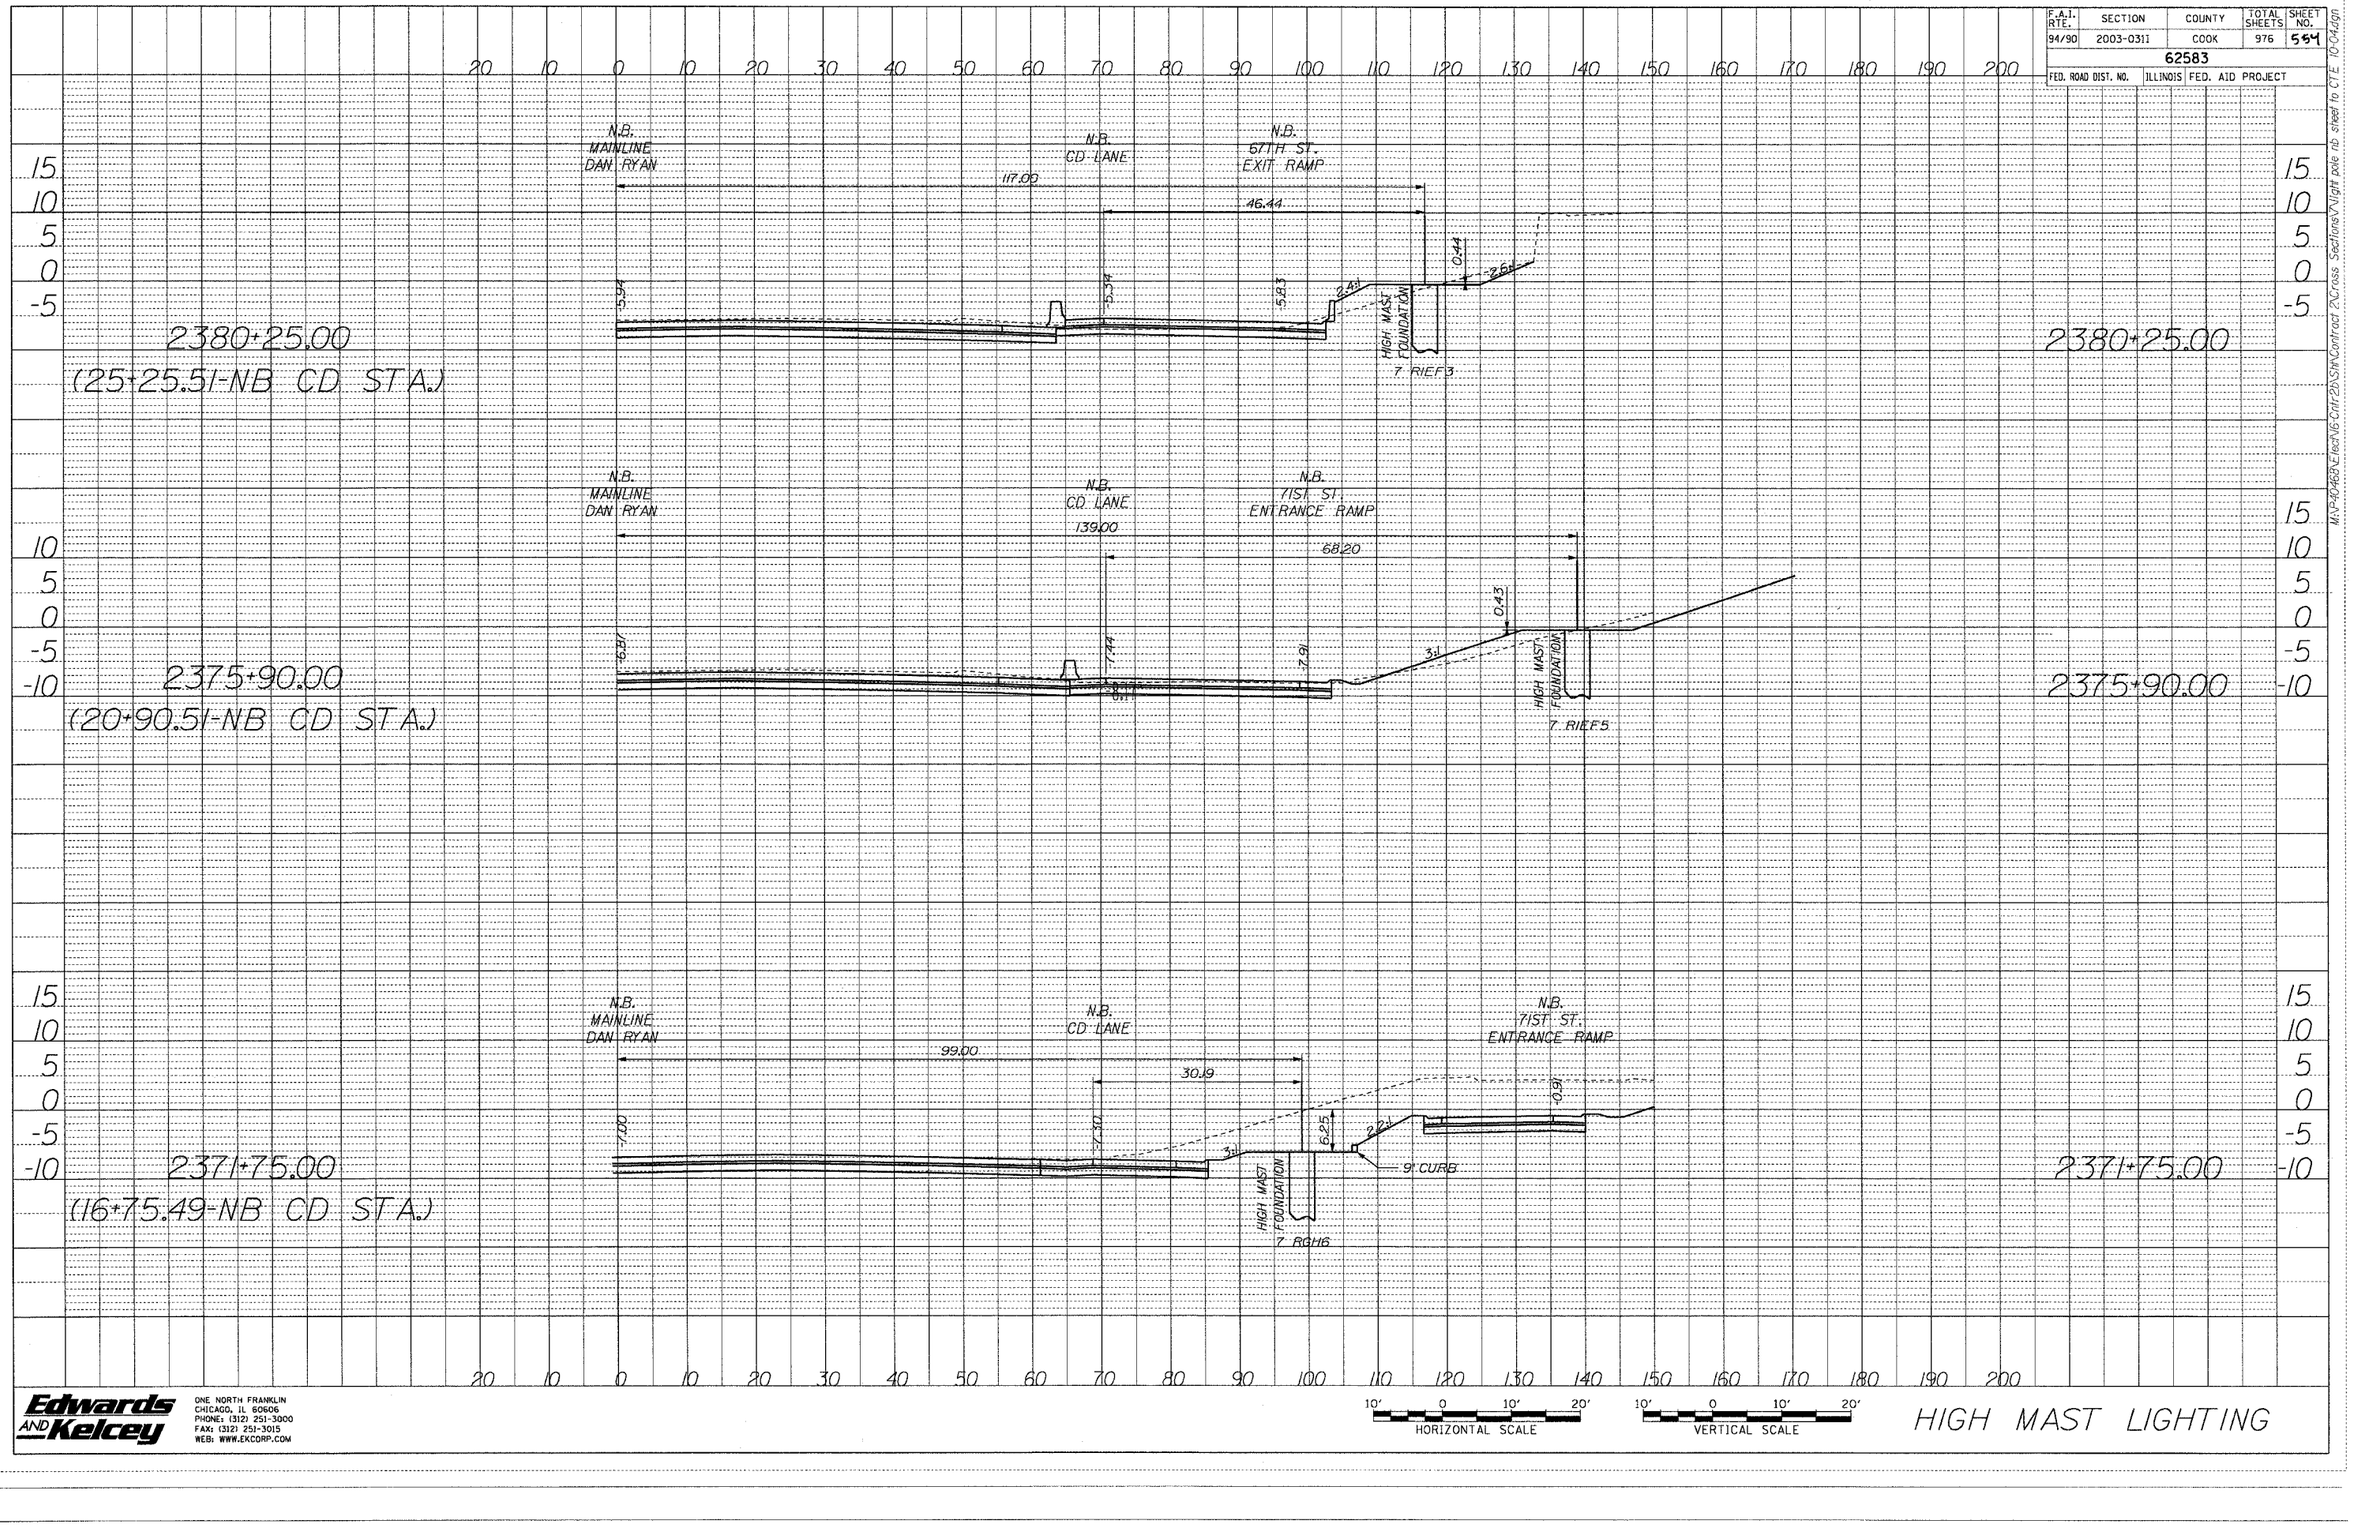

PROFILE
SURVEYED
PLOTTED
DRAWN CHECKED
BM. NOTED
STRUCTURE NOTATNS CHKD
NOTE BOOK
NO.
BY
DATE

Edwards AND Kelcey
ONE NORTH FRANKLIN
CHICAGO, IL 60606
PHONE: (312) 251-3000
FAX: (312) 251-3015
WEB: WWW.EKCORP.COM

10' 0 10' 20' HORIZONTAL SCALE

10' 0 10' 20' VERTICAL SCALE

HIGH MAST LIGHTING

M:\P-80468\Files\NB Cntr 2B\SHN Contract 2\Cross Sections\Night pole nb sheet to CTE 10:04:41pm