F.A.I. RTE.	SECTION	COUNTY	TOTAL SHEETS	SHEET NO.
94/90	2003-0311	COOK	976	559
FED. ROAD DIST. NO.	ILLINOIS	FED. AID PROJECT	62583	

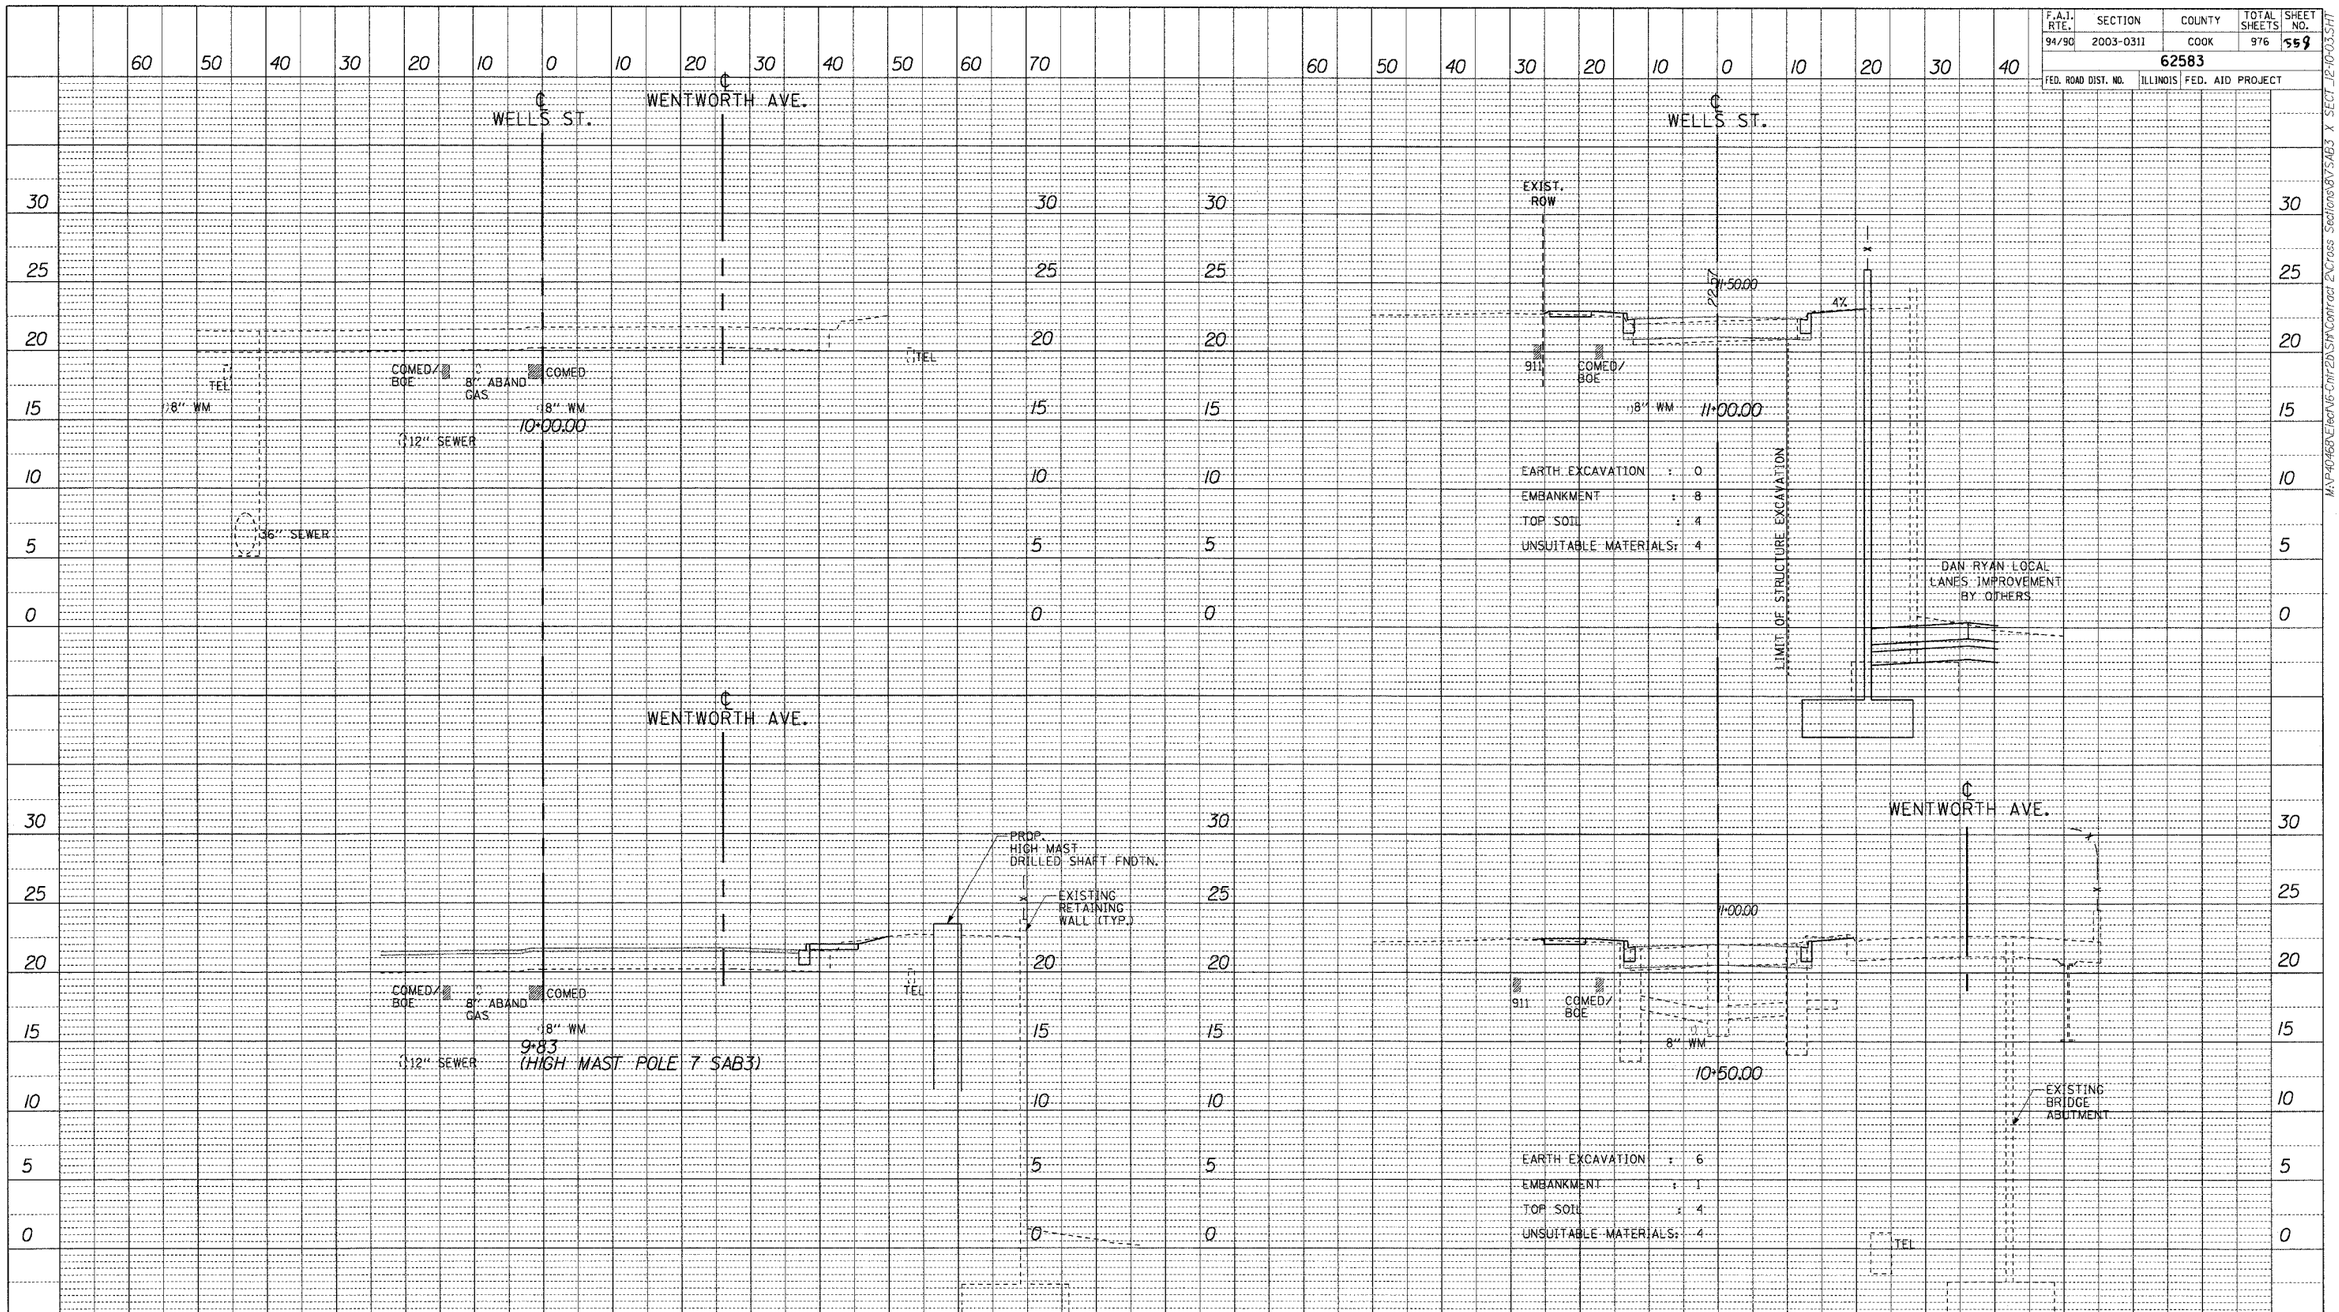

PROFILE
SURVEYED
PLOTTED
GRADES CHECKED
BY DATE
NOTE BOOK
NO.
STRUCTURE NOTATION

Edwards AND Kelcey
ONE NORTH FRANKLIN
CHICAGO, IL 60606
PHONE: (312) 251-3000
FAX: (312) 251-3015
WEB: WWW.EKCORP.COM

NOTE: ALL END AREAS ARE IN SQUARE FEET.

HORIZONTAL SCALE 10' 0 10' 20'

VERTICAL SCALE 5' 0 5' 10'

S. WELLS ST.

9+83 STA. 11+00

MAXP40468 Elder/JS-Chir/2DS/PkContract 2/Cross Sections/BVS/AB3 X SECT_12-10-03.SHT