F.A.I. RTE.	SECTION	COUNTY	TOTAL SHEETS	SHEET NO.
94/90	2003-031I	COOK	976	862
STA.		TO STA.		
FED. ROAD DIST. NO. _	ILLINOIS	FED. AID PROJECT		

62583

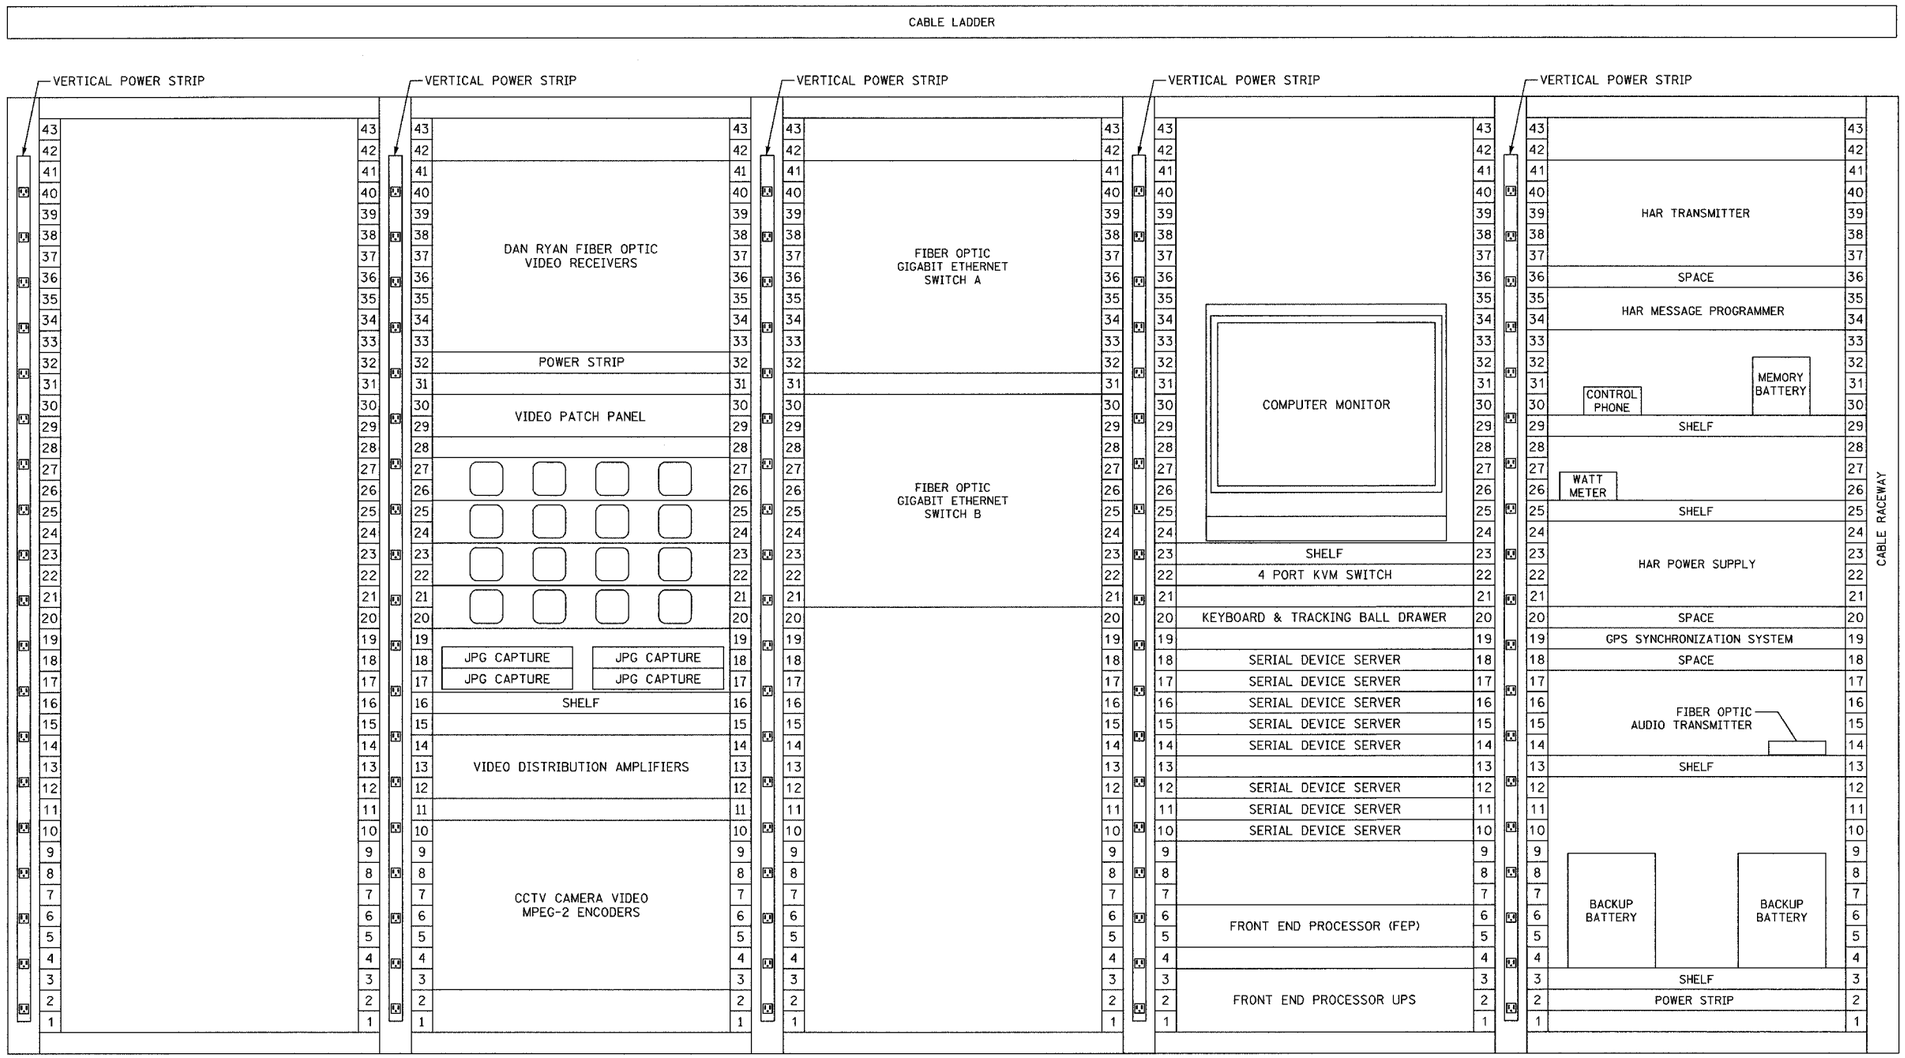

ABBREVIATIONS

(B) BACKBONE
(D) DISTRIBUTION
FO FIBER OPTIC
HAR HIGHWAY ADVISORY RADIO
KVM KEYBOARD/VIDEO/MOUSE

NOTES:

1. FOR I-57 SHELTER CCTV DISTRIBUTION SUBSYSTEM WIRING DIAGRAM, SEE SHEET COMM-71.
2. FOR I-57 SHELTER TRAFFIC SUVEILLANCE SYSTEM WIRING DIAGRAM, SEE SHEET COMM-73.

COMM-96

REVISIONS	
NAME	DATE

ILLINOIS DEPARTMENT OF TRANSPORTATION

F.A.I. 94/90 (DAN RYAN EXPRESSWAY)
31st STREET to I-57

I-57 SHELTER (R04)
EQUIPMENT RACK ELEVATION

SCALE: NOT TO SCALE — DRAWN BY: DHI
DATE: October 29, 2004 — CHECKED BY: JEZ

Edwards AND Kelcey
ONE NORTH FRANKLIN
CHICAGO, IL 60606
PHONE: (312) 251-3000
FAX: (312) 251-3015
WEB: WWW.EKCORP.COM

P:\0300\9035\ts\cadd\d020202es.sht
11/23/2004 07:29:26 AM