CONTRACT 62680

F.A.P. F.A.U.	SECTION	COUNTY	TOTAL SHEETS	SHEET NO.
2714	2003-095 RS	COOK	23	6
STA. 6+97		TO STA. 30+00		
FED. ROAD DIST. NO. 1	ILLINOIS	FED. AID PROJECT		

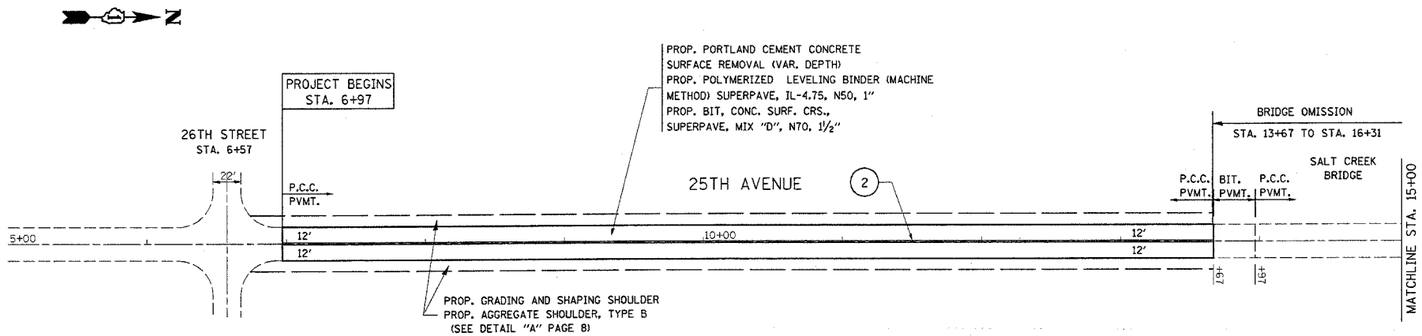

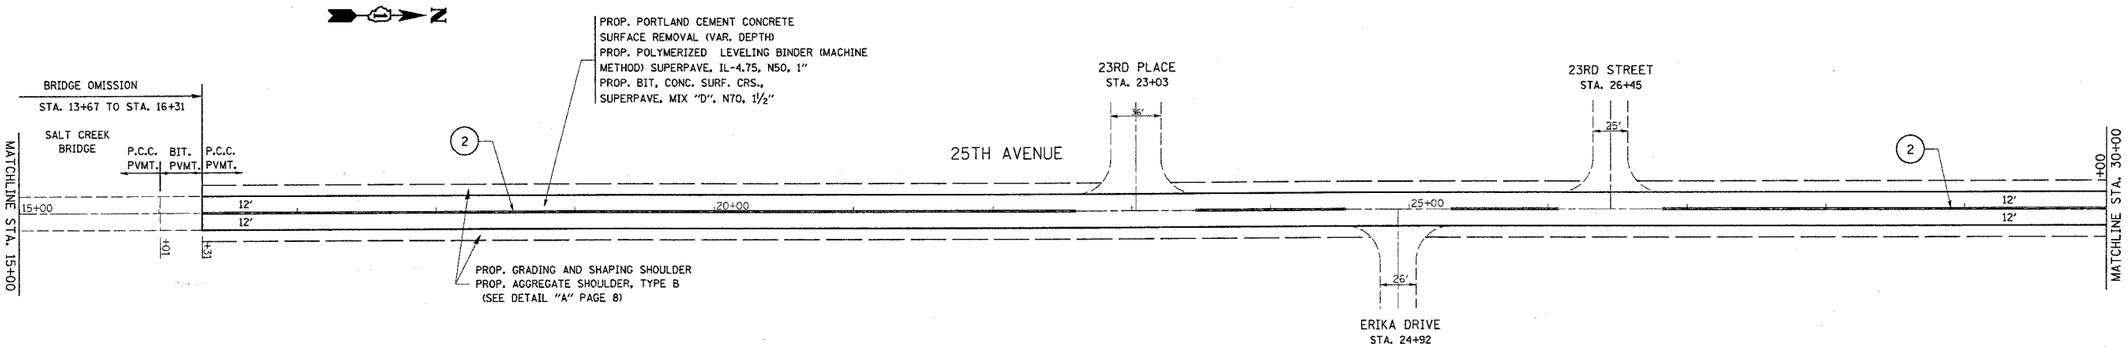

LEGEND

1. PROPOSED THERMOPLASTIC PAVEMENT MARKING- LINE 4", SKIP DASH @ 30' SKIP AND 10' DASH, WHITE (TYP.)
2. PROPOSED THERMOPLASTIC PAVEMENT MARKING LINE 4", DOUBLE LINE @ 11" C-C, YELLOW (TYP.)
3. PROPOSED THERMOPLASTIC PAVEMENT MARKING LINE 4", MEDIAN LINE, YELLOW (TYP.)
4. PROPOSED THERMOPLASTIC PAVEMENT MARKING LINE 6"' TURN LANE LINE, WHITE (TYP.)
5. PROPOSED THERMOPLASTIC PAVEMENT MARKING- LINE 6", CROSS WALK, WHITE (TYP.)
6. PROPOSED THERMOPLASTIC PAVEMENT MARKING LINE 24", STOP BAR, WHITE (TYP.)
7. PROPOSED THERMOPLASTIC PAVEMENT MARKING LETTERS AND SYMBOLS, WHITE (TYP.)

REVISIONS	
NAME	DATE

ILLINOIS DEPARTMENT OF TRANSPORTATION

IMPROVEMENT

25th STREET (I-290 TO 26th ST.)

EXISTING AND PROPOSED ROADWAY AND PAVEMENT MARKING PLAN

SCALE: VERT. HORIZ. 1"=50'

DATE

DRAWN BY

CHECKED BY

10/27/2004
c:\projects\d103304\d103304aun32
osmanhm

: 10:19:01 10/27/2004