ORIGINAL SURVEY		BY	DATE
	SURVEYED		
	PLOTTED		
NOTE BOOK	TEMPLATE		
	AREAS		
NO.	AREAS CHECKED		

FINAL SURVEY		BY	DATE
	SURVEYED		
	PLOTTED		
NOTE BOOK	TEMPLATE		
	AREAS		
NO.	AREAS CHECKED		

CTE ENGINEERS
CONSOLE TOWNSEND ENVIRONNE ENGINEERS, INC.

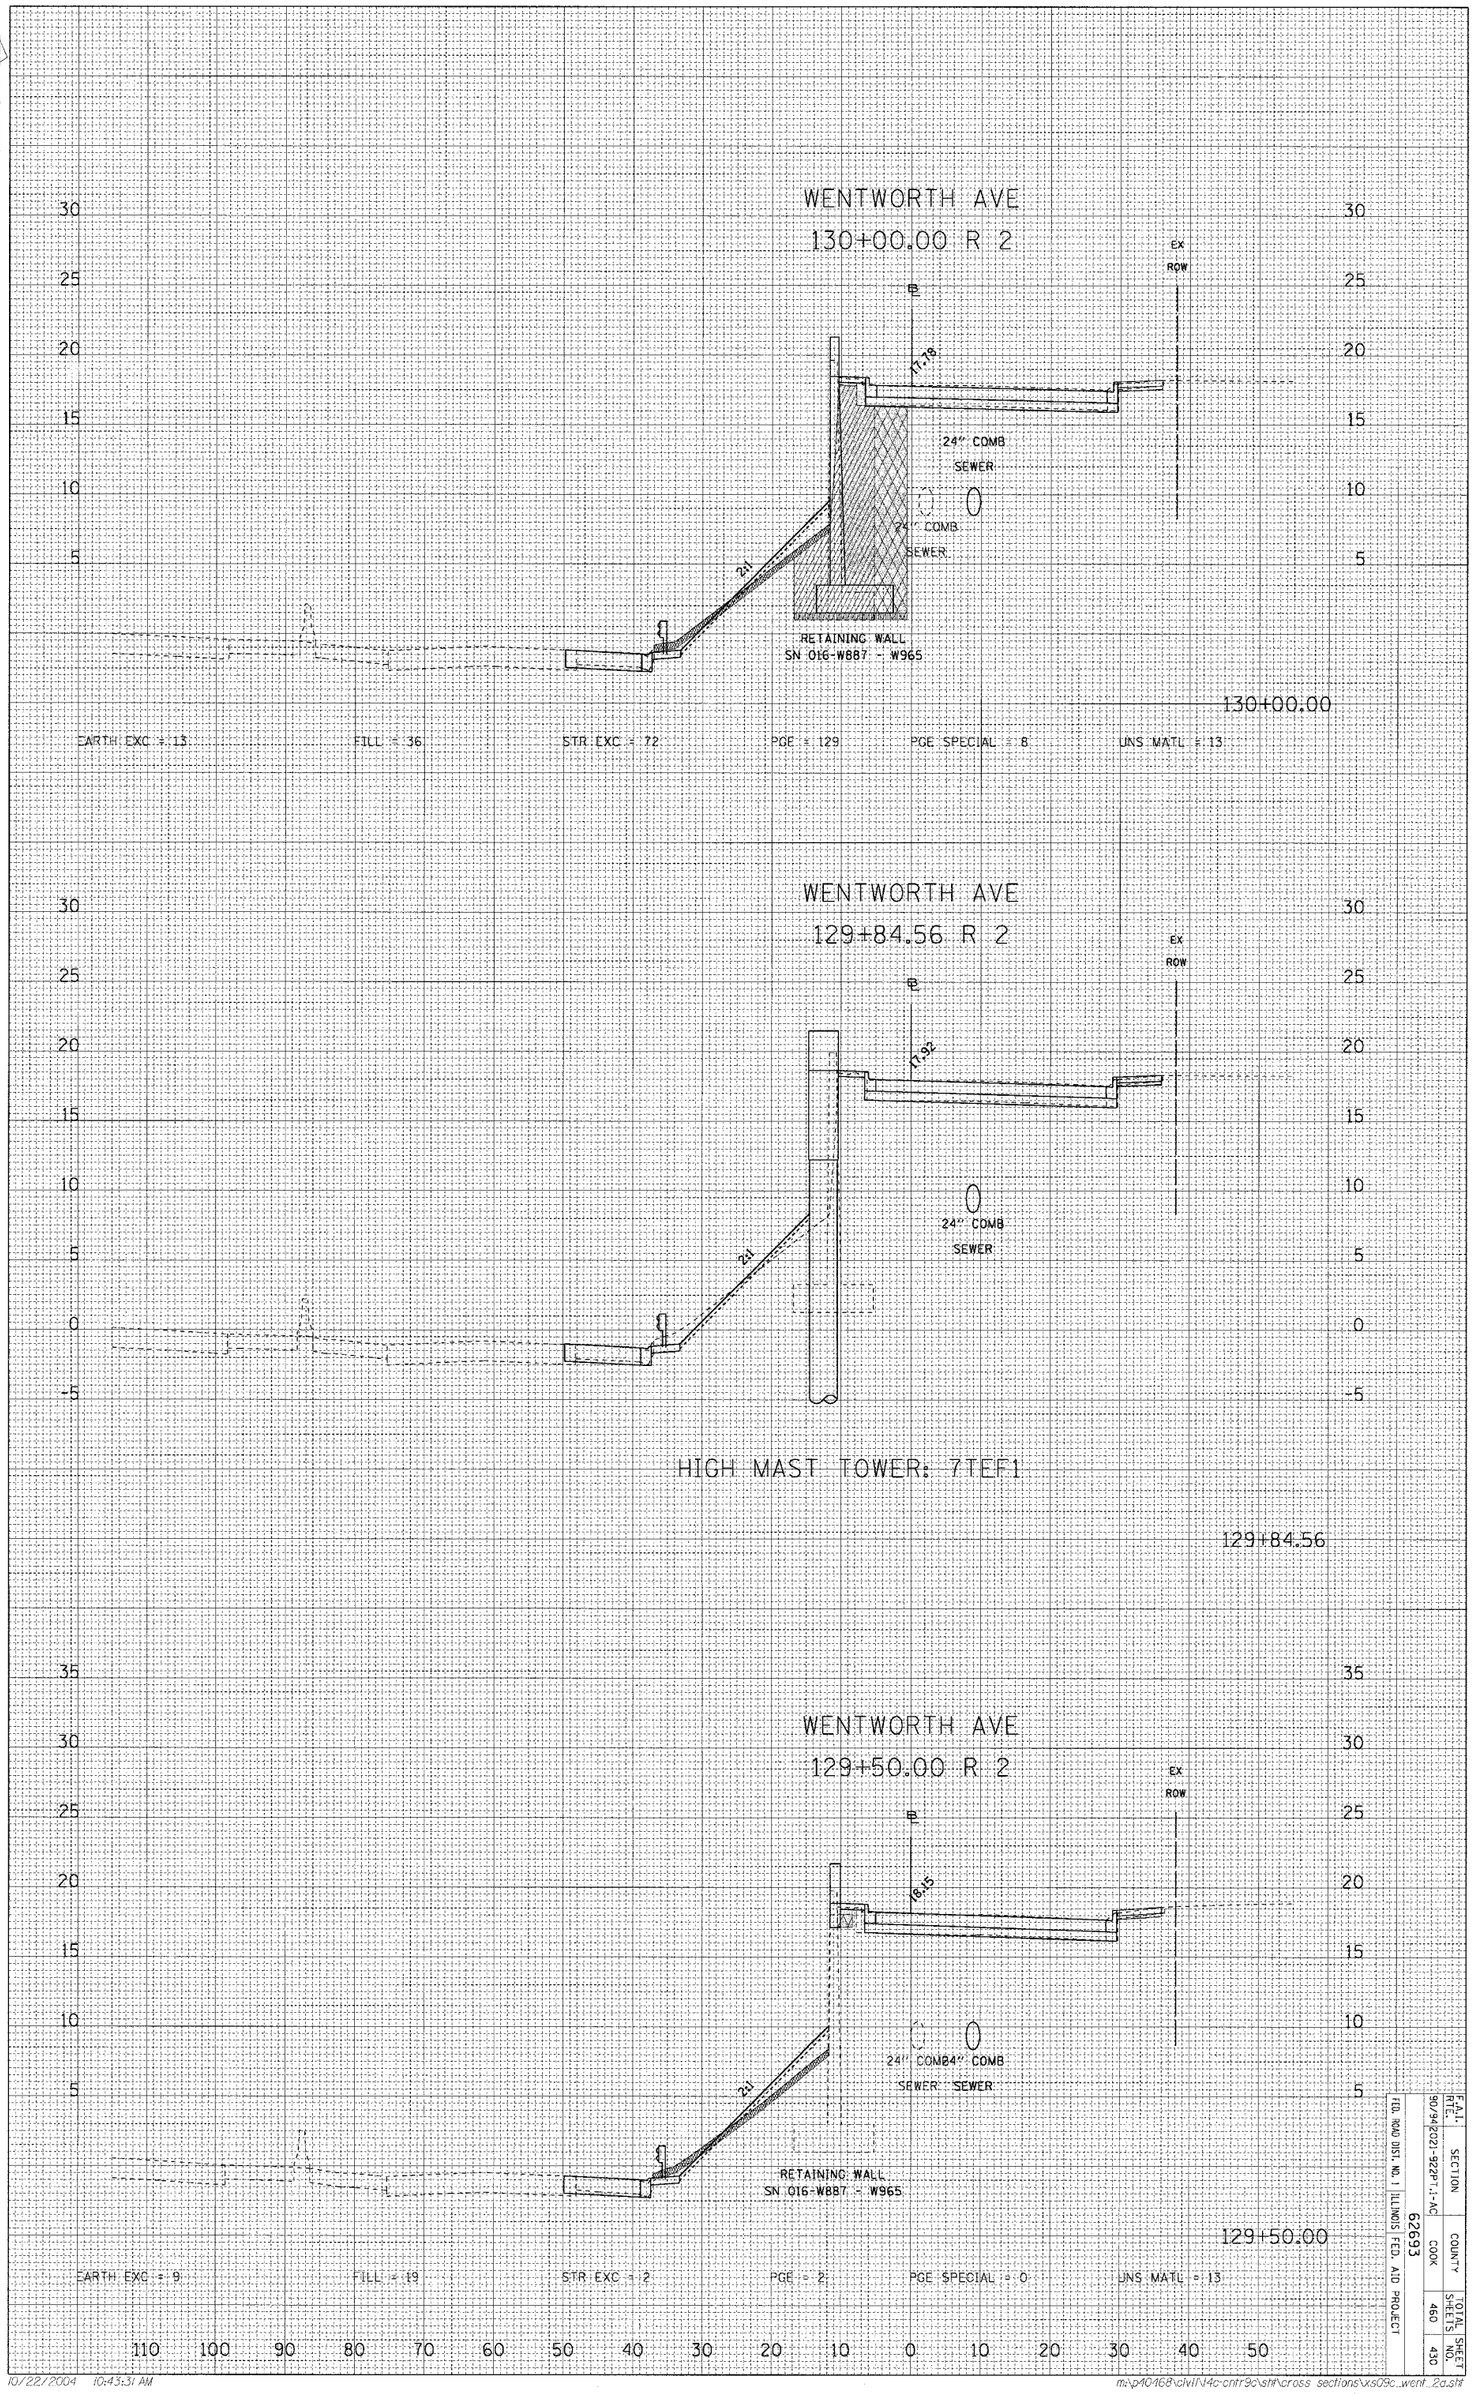

F.A.I. RTE.	SECTION	COUNTY	TOTAL SHEETS	SHEET NO.
90/94	2021-922PT.1-AC	COOK	460	430
FED. ROAD DIST. NO. 1	ILLINOIS	FED. AID PROJECT	62693	

WENTWORTH AVE - 63rd STREET TO 59th STREET (FRONTAGE RD AND RAMPS)

10/22/2004 10:43:31 AM

m:\p40468\civil\14c-cntr9c\sht\cross sections\xs09c_went_2a.sht