ROUTE NO.	SECTION	COUNTY	TOTAL SHEETS	SHEET NO.
FAP 697	17BR-1	FORD	42	2
		ILLINOIS		

CONTRACT NO. 66363

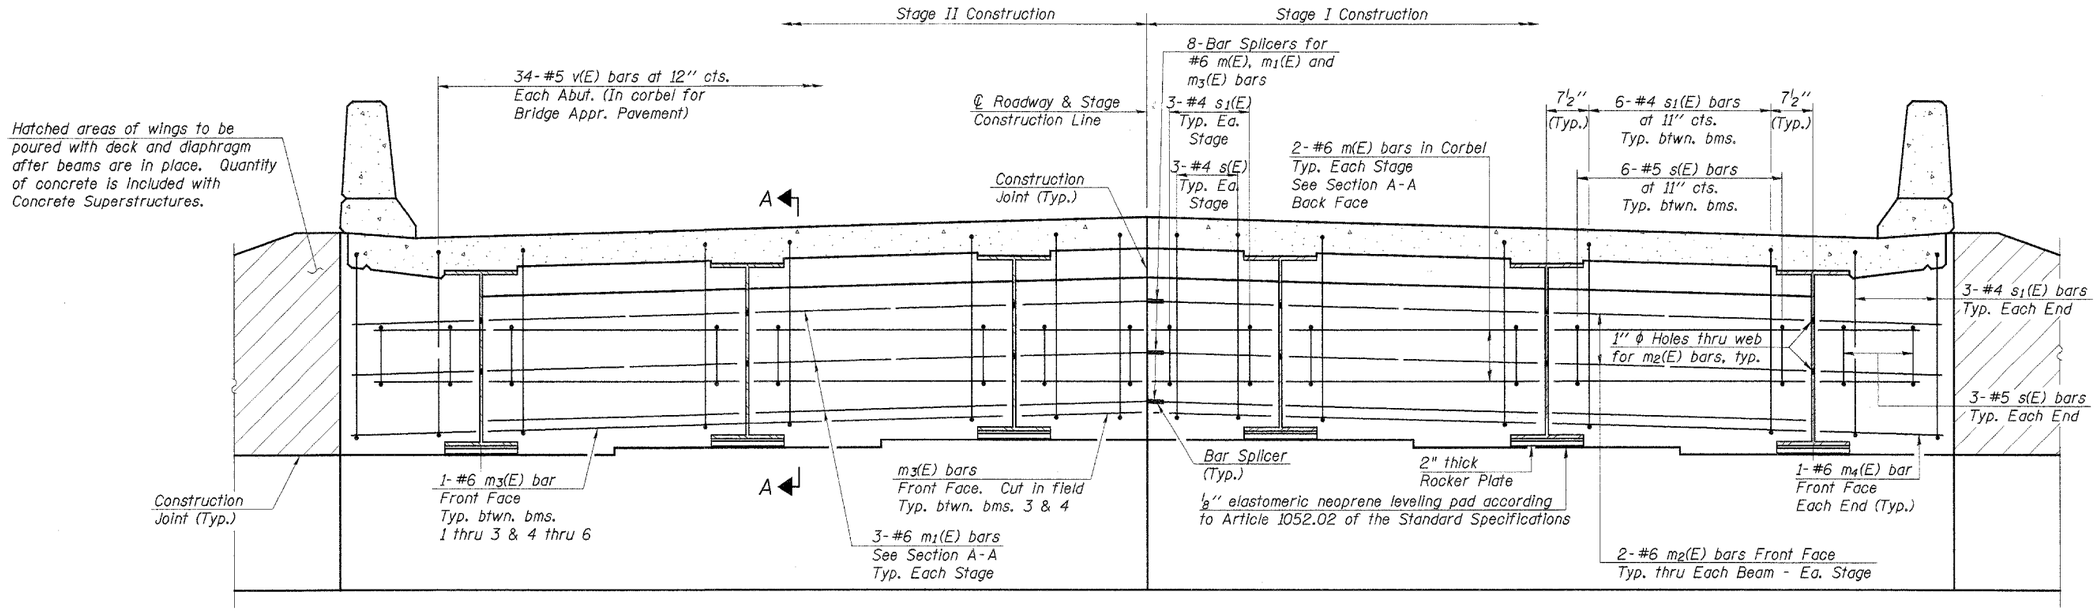

DIAPHRAGM ELEVATION AT ABUTMENT

(East Abutment shown. West Abutment similar by rotation thru 180°)

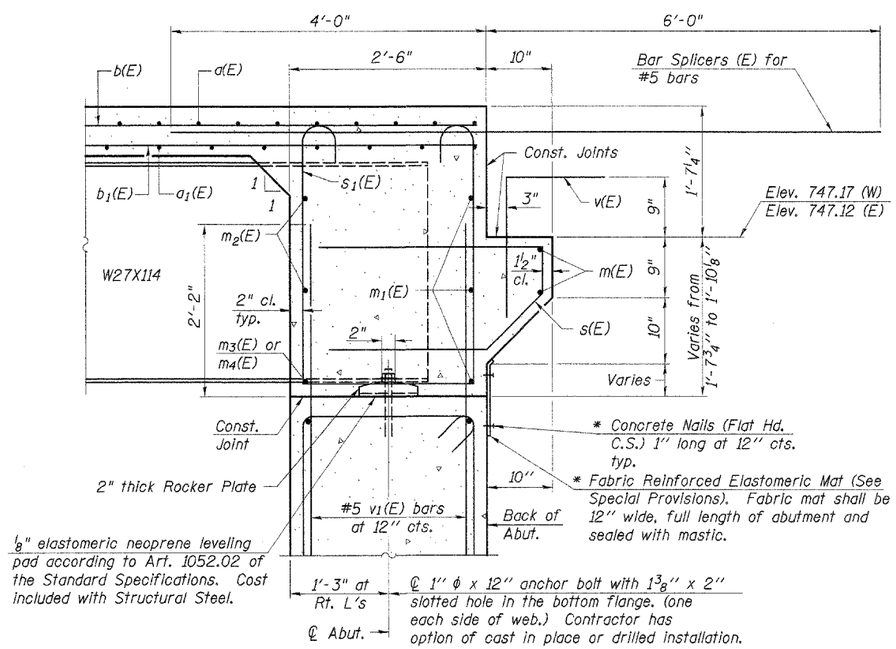

SECTION A-A

*Cost Included with Concrete Superstructure.

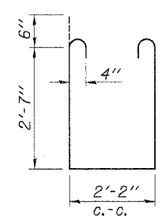

BAR s1(E)

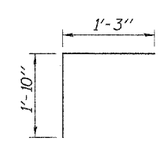

BAR v(E)

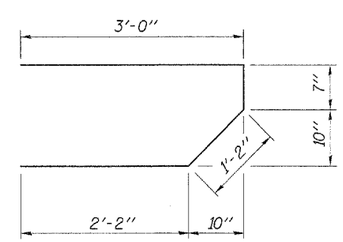

BAR s(E)

Notes:

Reinforcement bars in diaphragm are billed with superstructure on sheet 8 of 20.

Concrete in diaphragm is included with Concrete Superstructure on sheet 8 of 20.

For anchor bolt details see sheet 12 of 20.

See Sheet 16 of 20 for Bar Splicer Details.

MIN. BAR LAP

#6 bar = 2'-9"

Work this sheet with Sheets 7 & 8 of 20.

SUPERSTRUCTURE DETAILS

IL. RTE. 9 OVER WALL TOWN DRAINAGE DITCH
FAP ROUTE 697 - SECTION 17BR-1
FORD COUNTY
STATION 993+80.38
S.N. 027-0094

DESIGNED	P.S.L.
CHECKED	A.R.K. & F.J.S.
DRAWN	K.T.R.
CHECKED	P.S.L. & A.R.K.

SI-DS1 9-01-03

4440 ASH GROVE
SPRINGFIELD, IL. 62707
(217) 793-8600
oasinc@famvid.com

OZYURT AND STONE, INC.
CONSULTING ENGINEERS

JOB NO.: 0306.2
FILE: SUPER02.DG
DATE: 06-08-04