F.A. RTE.	SECTION	COUNTY	TOTAL SHEETS	SHEET NO.
	02-00090-00-BT	DUPAGE	117	91
STA.		TO STA.		
FED. ROAD DIST. NO.	ILLINOIS	FED. AID PROJECT		
		CONTRACT NO. 83713		

FINAL SURVEY — SURVEYED / PLOTTED / NOTE BOOK / NO. — BY / DATE — TEMPLATE / AREAS / AREAS CHECKED

ORIGINAL SURVEY — SURVEYED / PLOTTED / NOTE BOOK / NO. — BY / DATE — TEMPLATE / AREAS / AREAS CHECKED

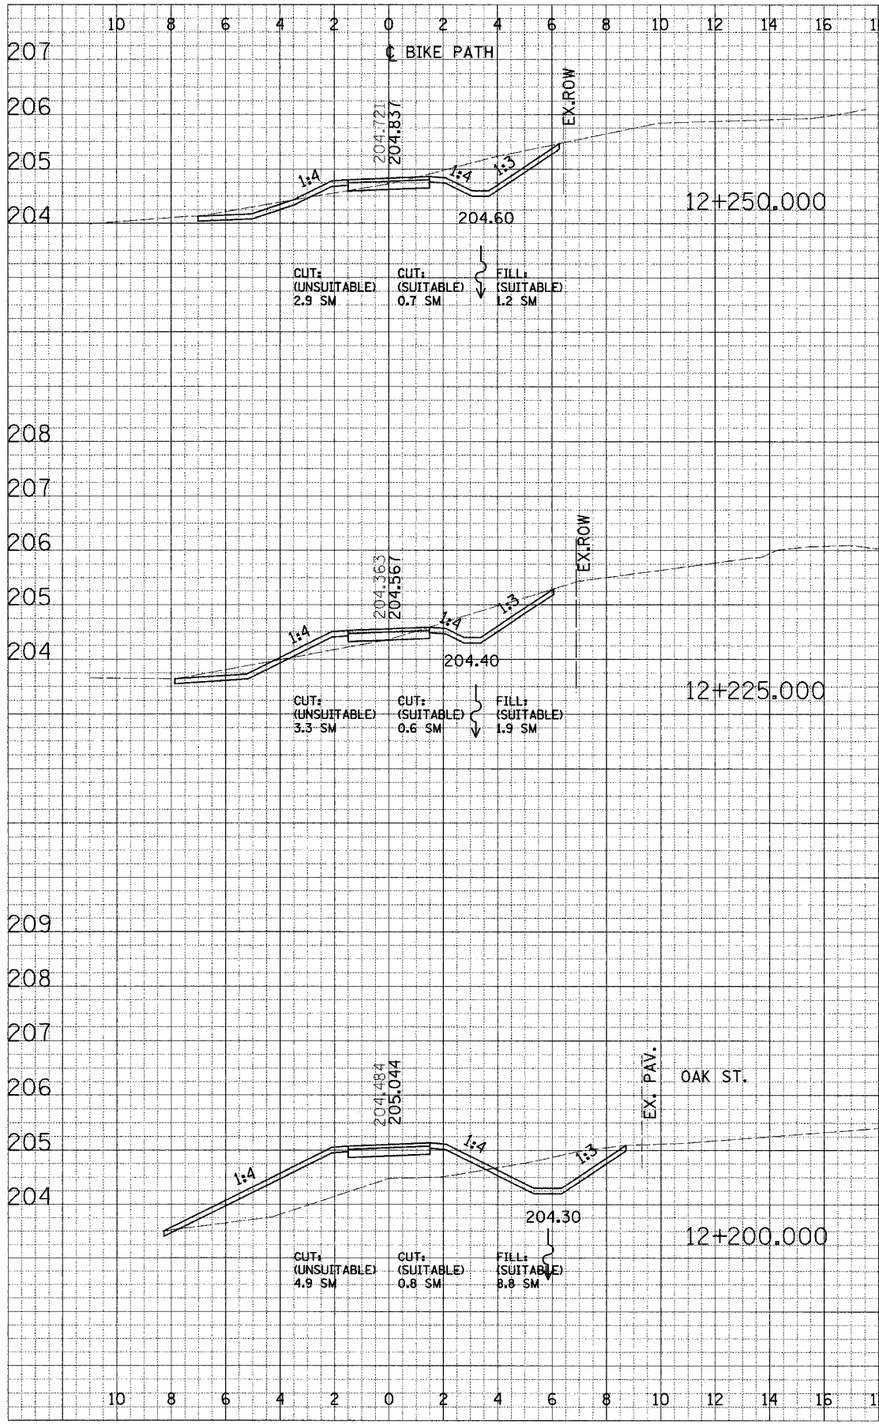

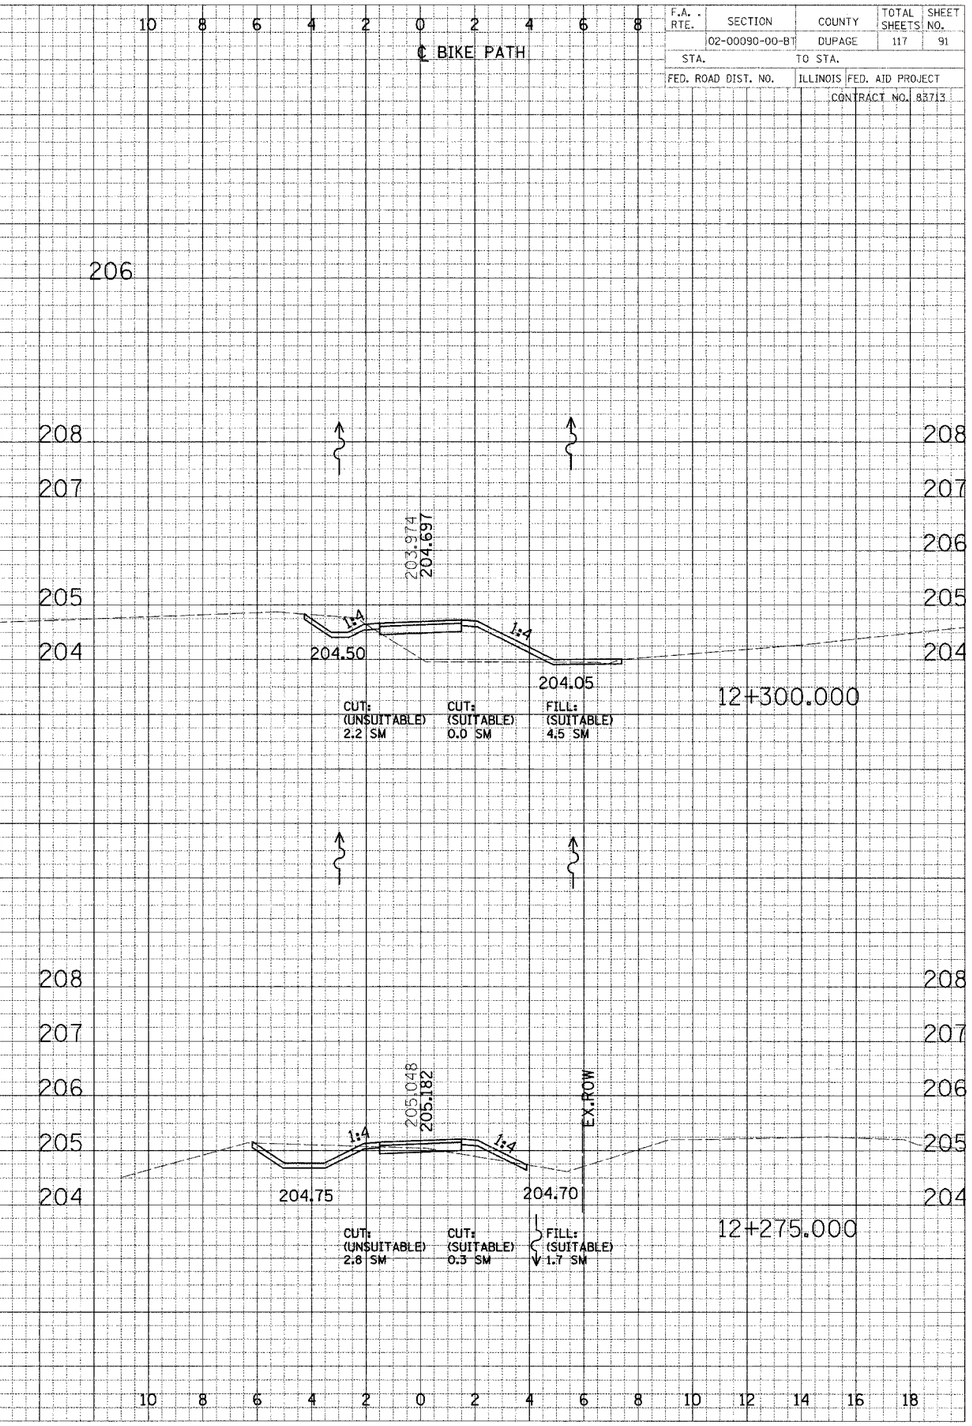

CROSS SECTIONS - NORTH DUPAGE