RTE. NO.	SECTION	COUNTY	TOTAL SHEETS	SHEET NO.
•	02-00001-05-BT	DuPAGE	113	56
STA. 530+00		TO STA. 536+00		
FED. ROAD DIST. NO.	ILLINOIS	FED. AID PROJECT		

•SOUTHERN DuPAGE REGIONAL TRAIL
GREENE VALLEY SPUR

CONTRACT NO. 83775

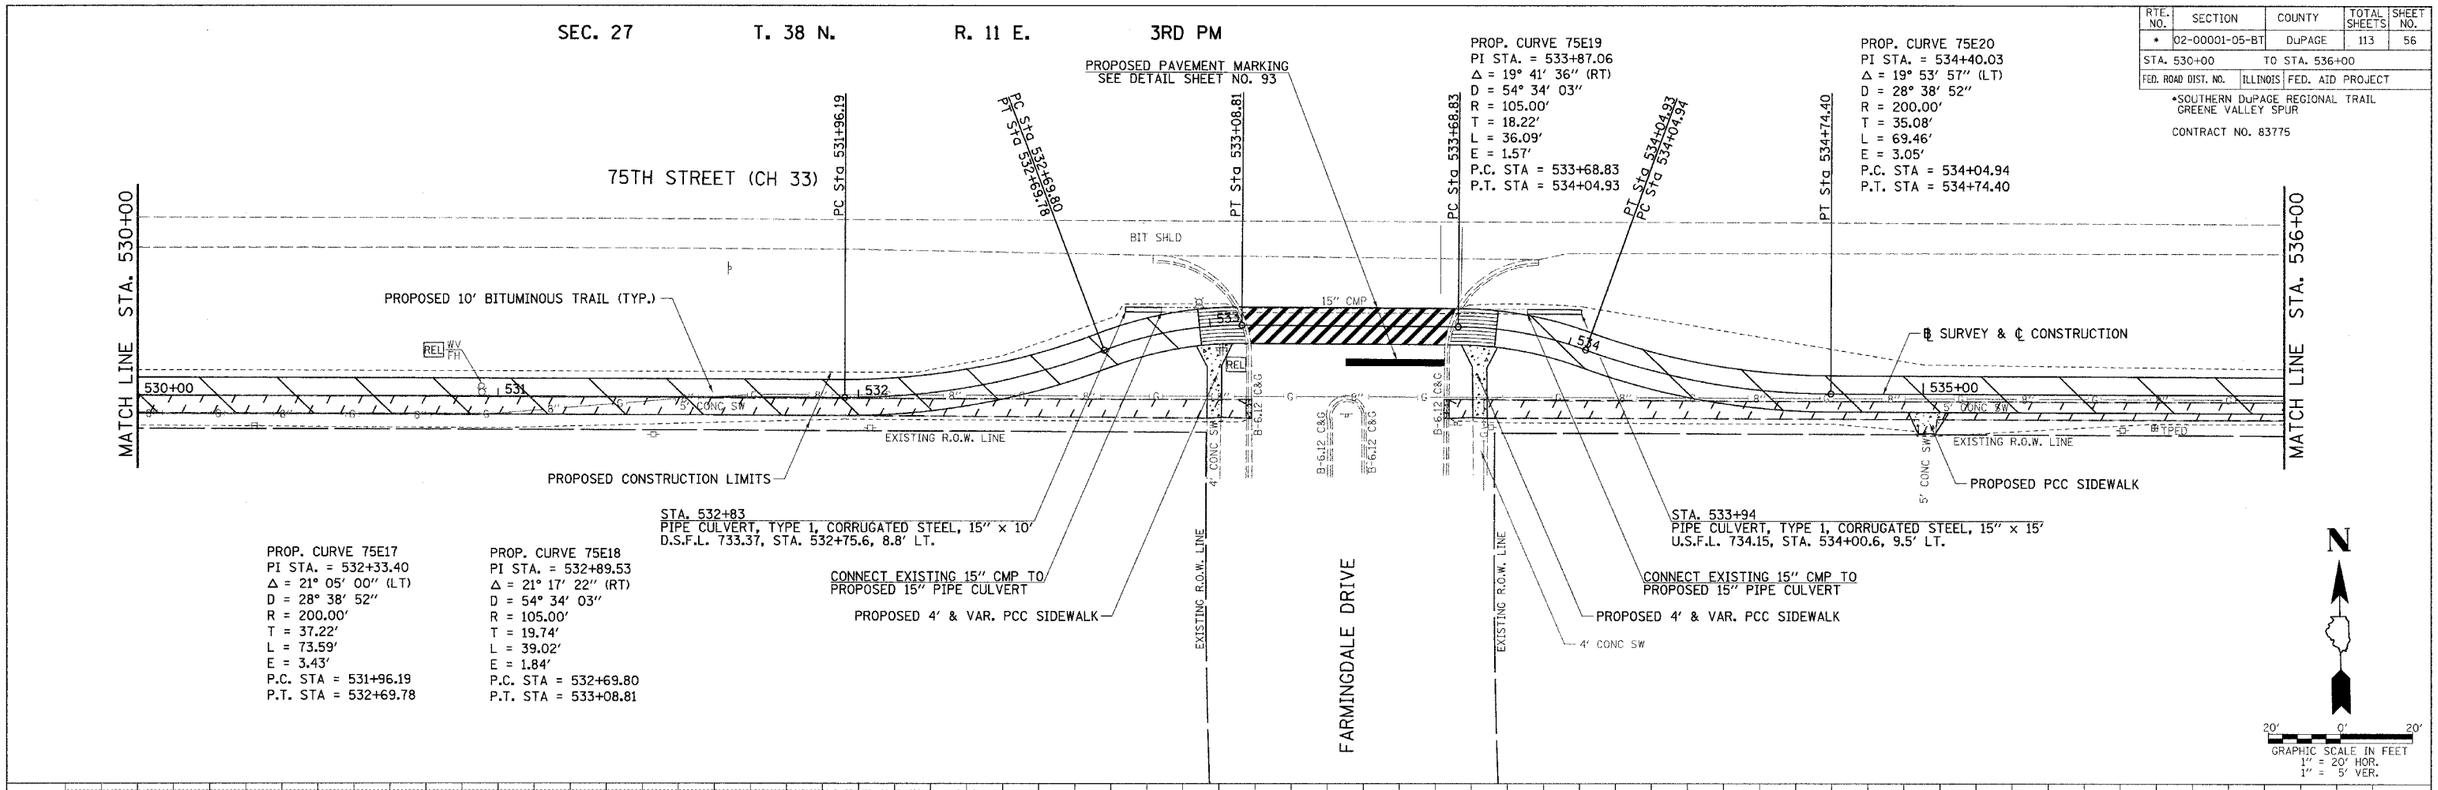

2247P028

75TH STREET (CH 33) TRAIL, SEC 02-00001-05-BT, PAVEMENT MARKING, DRAINAGE AND PLAN & PROFILE, STA. 530+00 TO STA. 536+00