RTE. NO.	SECTION	COUNTY	TOTAL SHEETS	SHEET NO.
*	02-00001-05-BT	DuPAGE	113	59
STA. 548+00		TO STA. 554+00		
FED. ROAD DIST. NO.	ILLINOIS	FED. AID PROJECT		

*SOUTHERN DuPAGE REGIONAL TRAIL GREENE VALLEY SPUR

CONTRACT NO. 83775

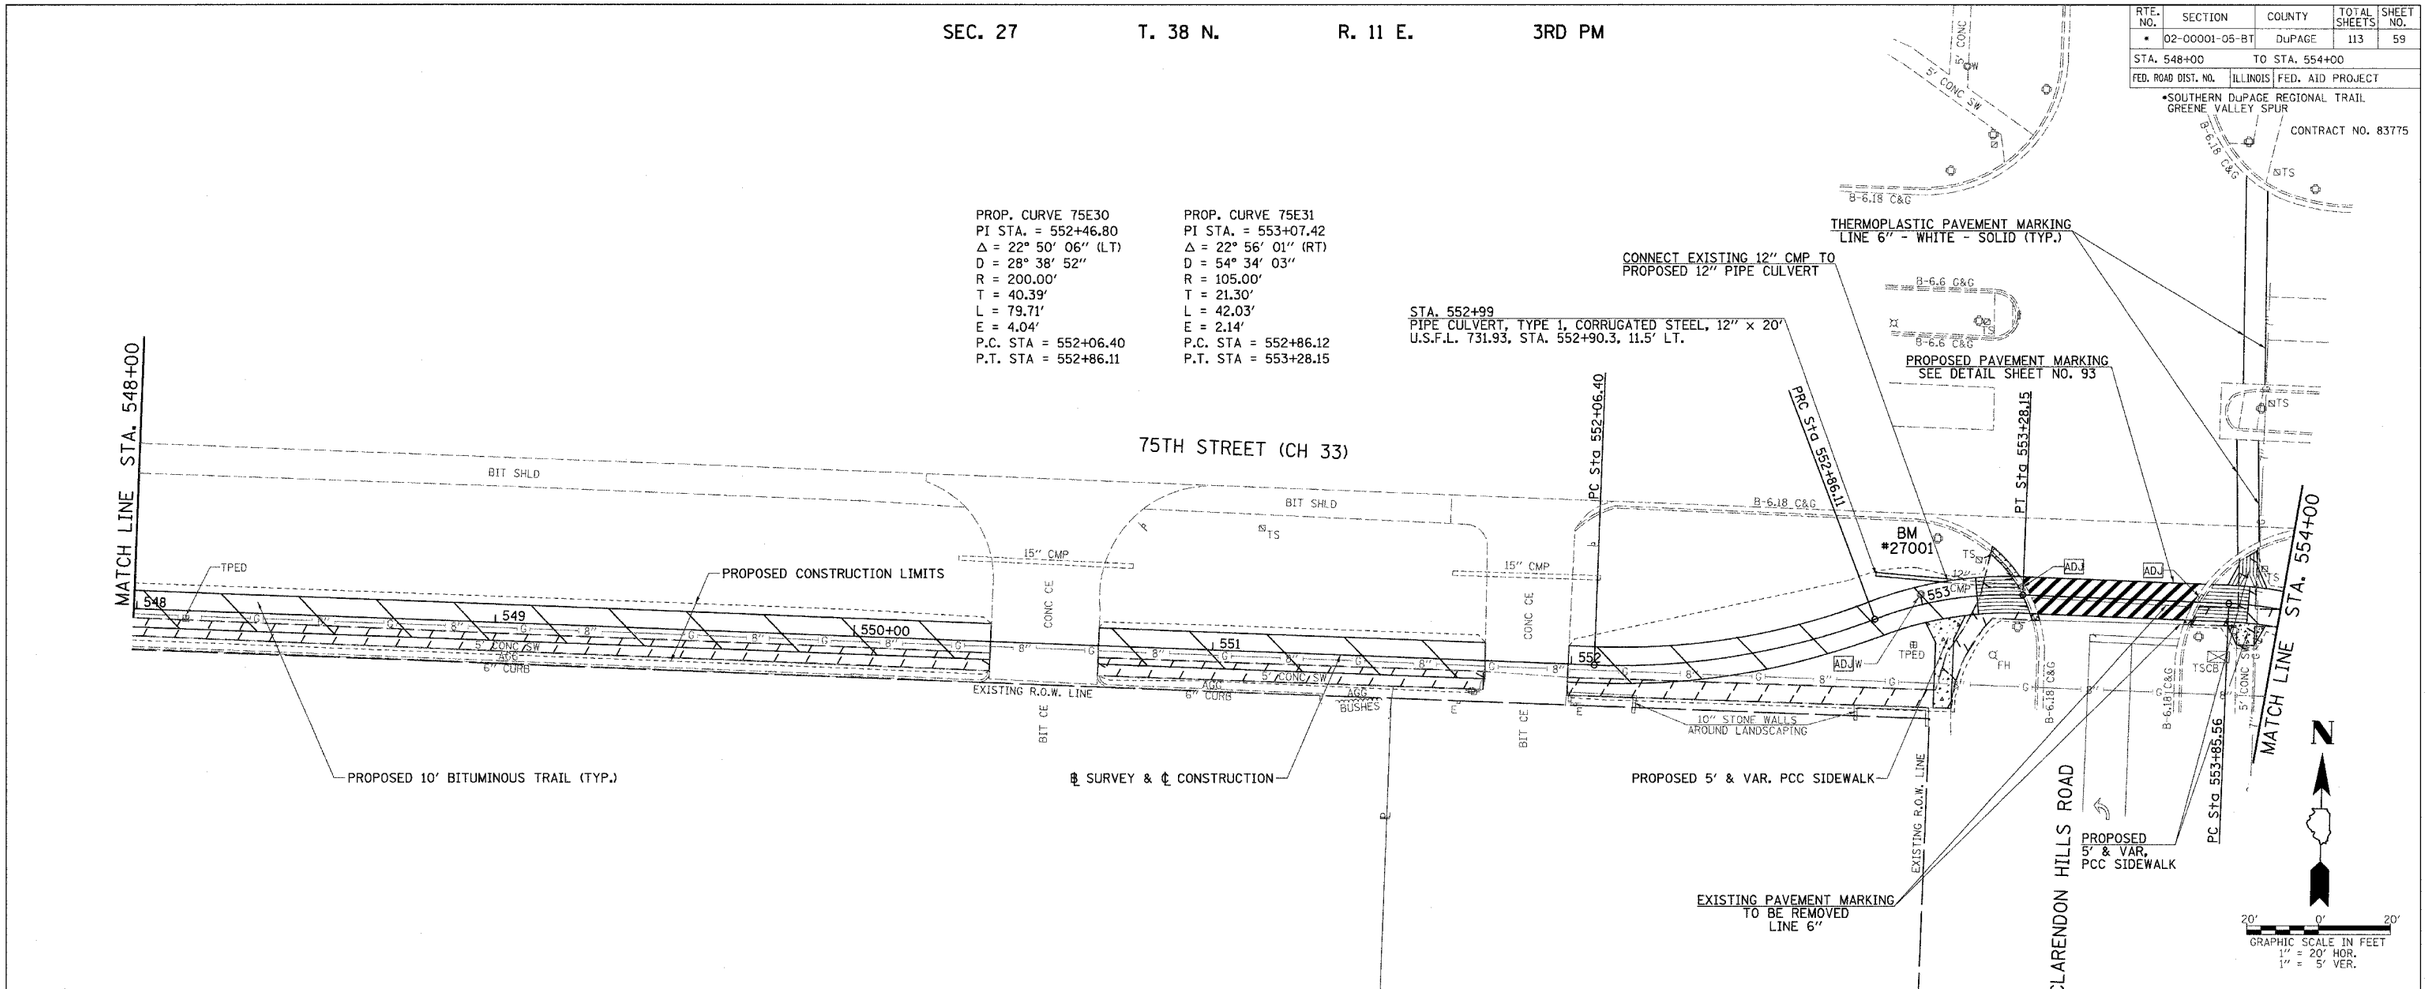

PLAN: SURVEYED / PLOTTED / ALIGNMENT CHECKED / RT. OF WAY CHECKED / CADD FILE NAME / NOTE BOOK NO. / BY / DATE

PROFILE: SURVEYED / PLOTTED / GRADES CHECKED / B.M. NOTED / STRUCTURE NOTATNS CHKD / NOTE BOOK NO. / BY / DATE

2247P031

75TH STREET (CH 33) TRAIL, SEC 02-00001-05-BT, PAVEMENT MARKING, DRAINAGE AND PLAN & PROFILE, STA. 548+00 TO STA. 554+00