RTE. NO.	SECTION	COUNTY	TOTAL SHEETS	SHEET NO.
•	02-00001-05-BT	DuPAGE	113	64
STA. 578+00		TO STA. 584+00		
FED. ROAD DIST. NO.	ILLINOIS	FED. AID PROJECT		

•SOUTHERN DuPAGE REGIONAL TRAIL
GREENE VALLEY SPUR

CONTRACT NO. 83775

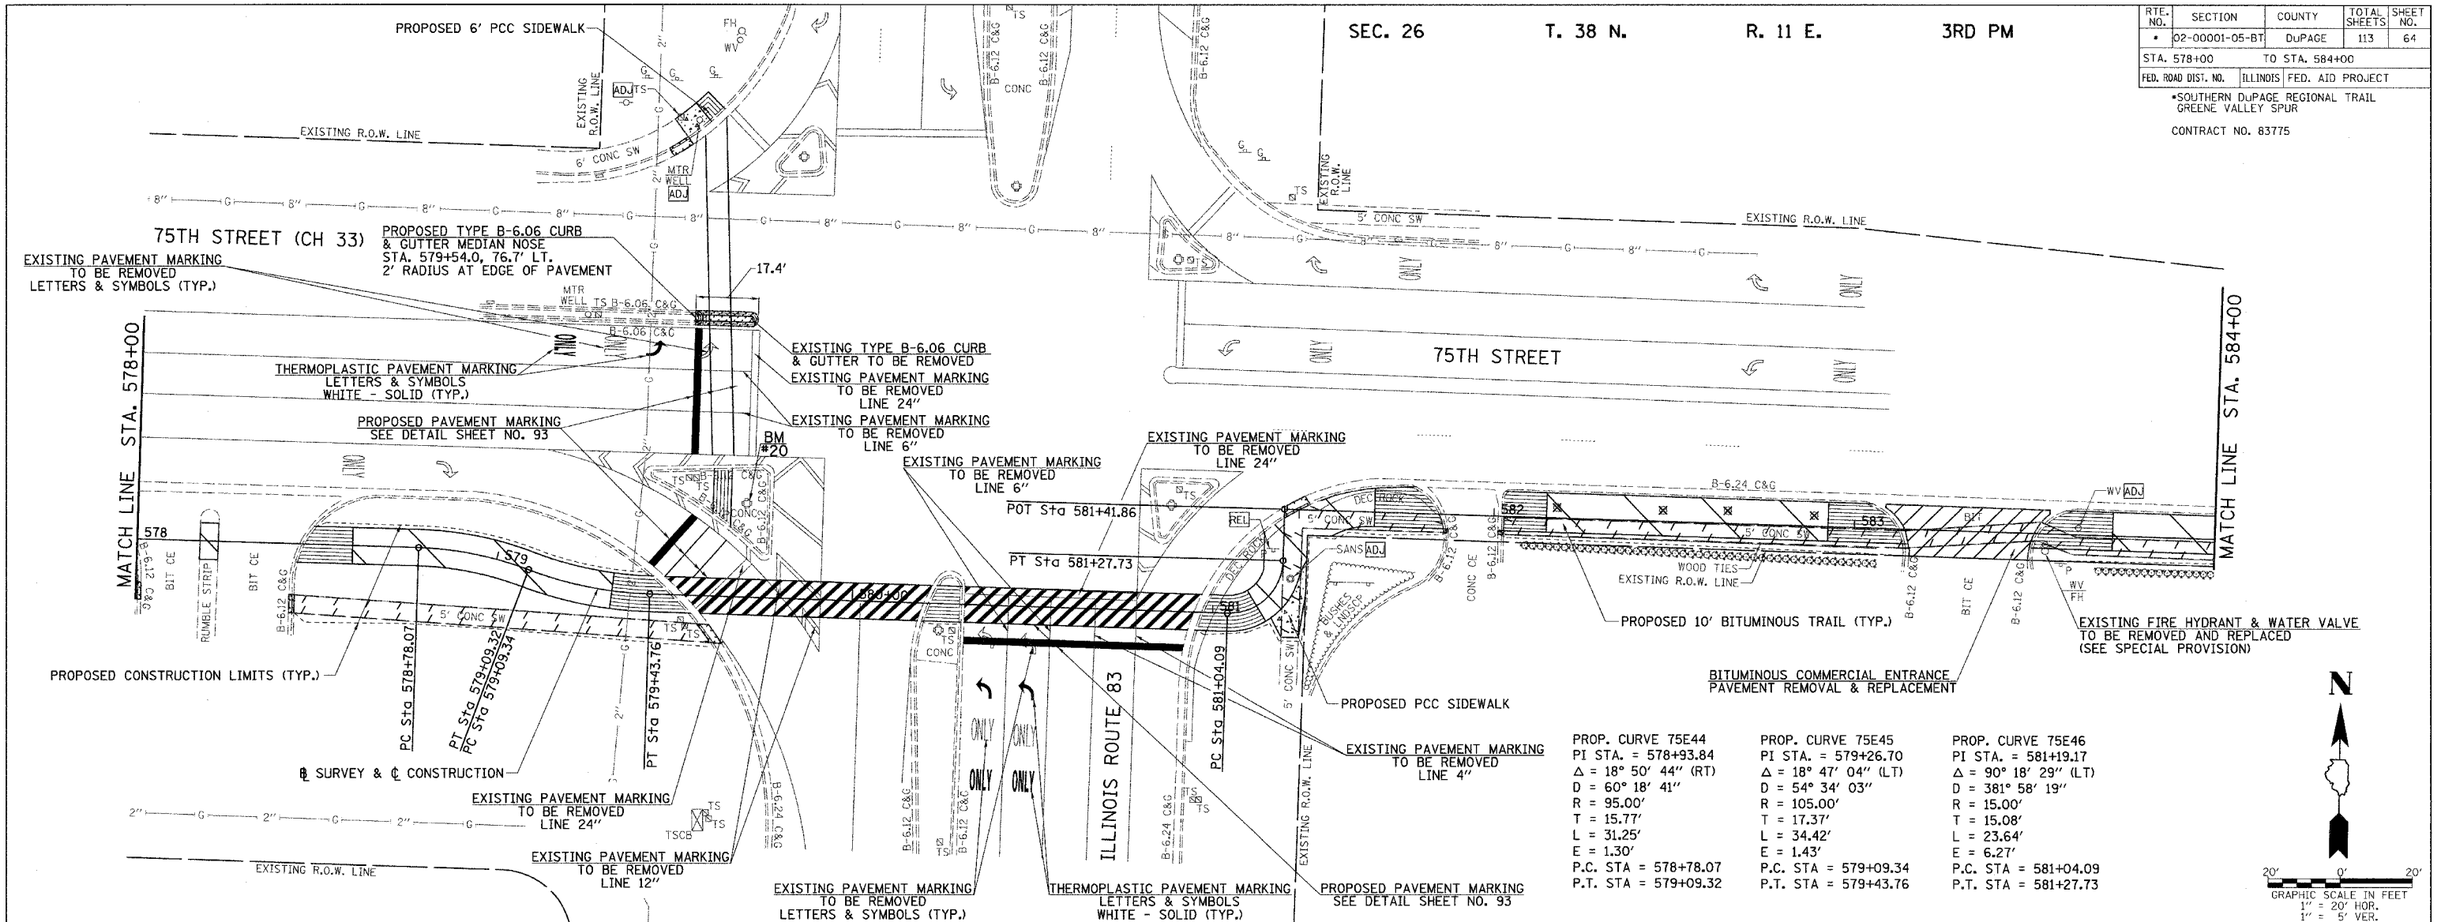

PROP. CURVE 75E44
PI STA. = 578+93.84
Δ = 18° 50' 44" (RT)
D = 60° 18' 41"
R = 95.00'
T = 15.77'
L = 31.25'
E = 1.30'
P.C. STA = 578+78.07
P.T. STA = 579+09.32

PROP. CURVE 75E45
PI STA. = 579+26.70
Δ = 18° 47' 04" (LT)
D = 54° 34' 03"
R = 105.00'
T = 17.37'
L = 34.42'
E = 1.43'
P.C. STA = 579+09.34
P.T. STA = 579+43.76

PROP. CURVE 75E46
PI STA. = 581+19.17
Δ = 90° 18' 29" (LT)
D = 381° 58' 19"
R = 15.00'
T = 15.08'
L = 23.64'
E = 6.27'
P.C. STA = 581+04.09
P.T. STA = 581+27.73

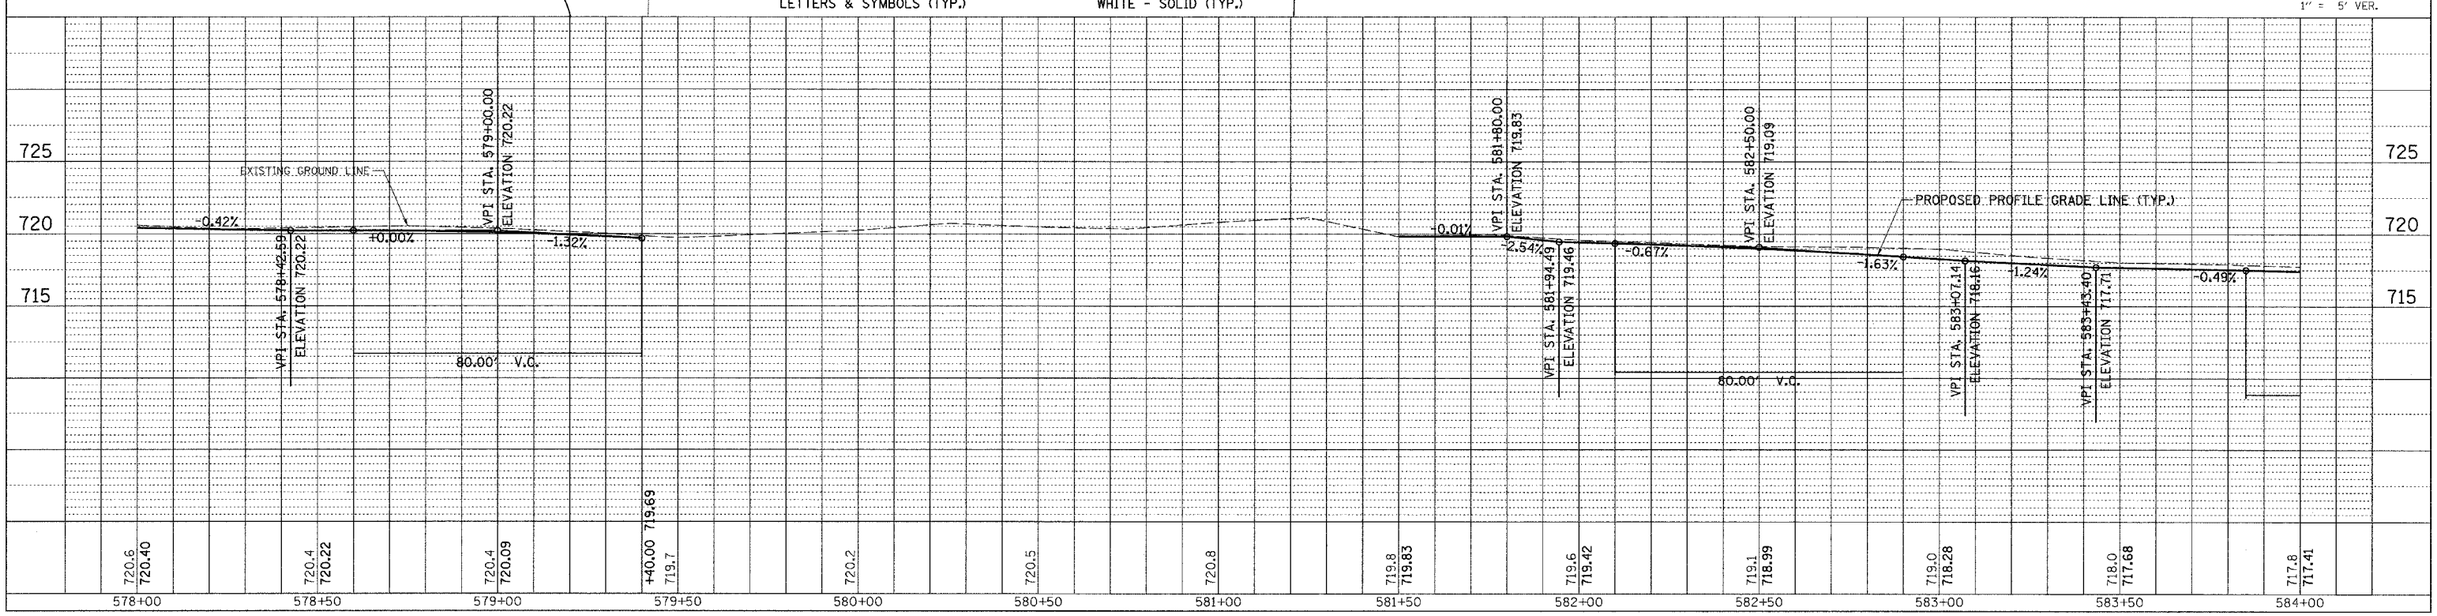

PLAN: SURVEYED / PLOTTED / ALIGNMENT CHECKED / RT. OF WAY CHECKED / CADD FILE NAME / NOTE BOOK / NO. / BY / DATE

PROFILE: SURVEYED / PLOTTED / GRADES CHECKED / B.M. NOTED / STRUCTURE NOTATIONS CHKD / NOTE BOOK / NO. / BY / DATE

2247P036

75TH STREET (CH 33) TRAIL, SEC 02-00001-05-BT, PAVEMENT MARKING, AND DRAINAGE PLAN & PROFILE, STA. 578+00 TO STA. 584+00