NOTE:

ALL PROPOSED ENTRANCES TO BE REPLACED IN KIND.
AGGREGATE ENTRANCES TO BE REPLACED WITH
BITUMINOUS MATERIALS

F.A.U. RTE.	SECTION	COUNTY	TOTAL SHEETS	SHEET NO.
2652	00-00069-00-PV	DUPAGE	146	15
STA. 10+70.70		TO STA. 66+16.00		
FED. ROAD DIST. NO.	ILLINOIS	FED. AID PROJECT		

CONTRACT NO. 83781

PLAN — SURVEYED; PLOTTED; ALIGNMENT CHECKED; GRADES CHECKED; NOTE BOOK; NO.; BY; DATE

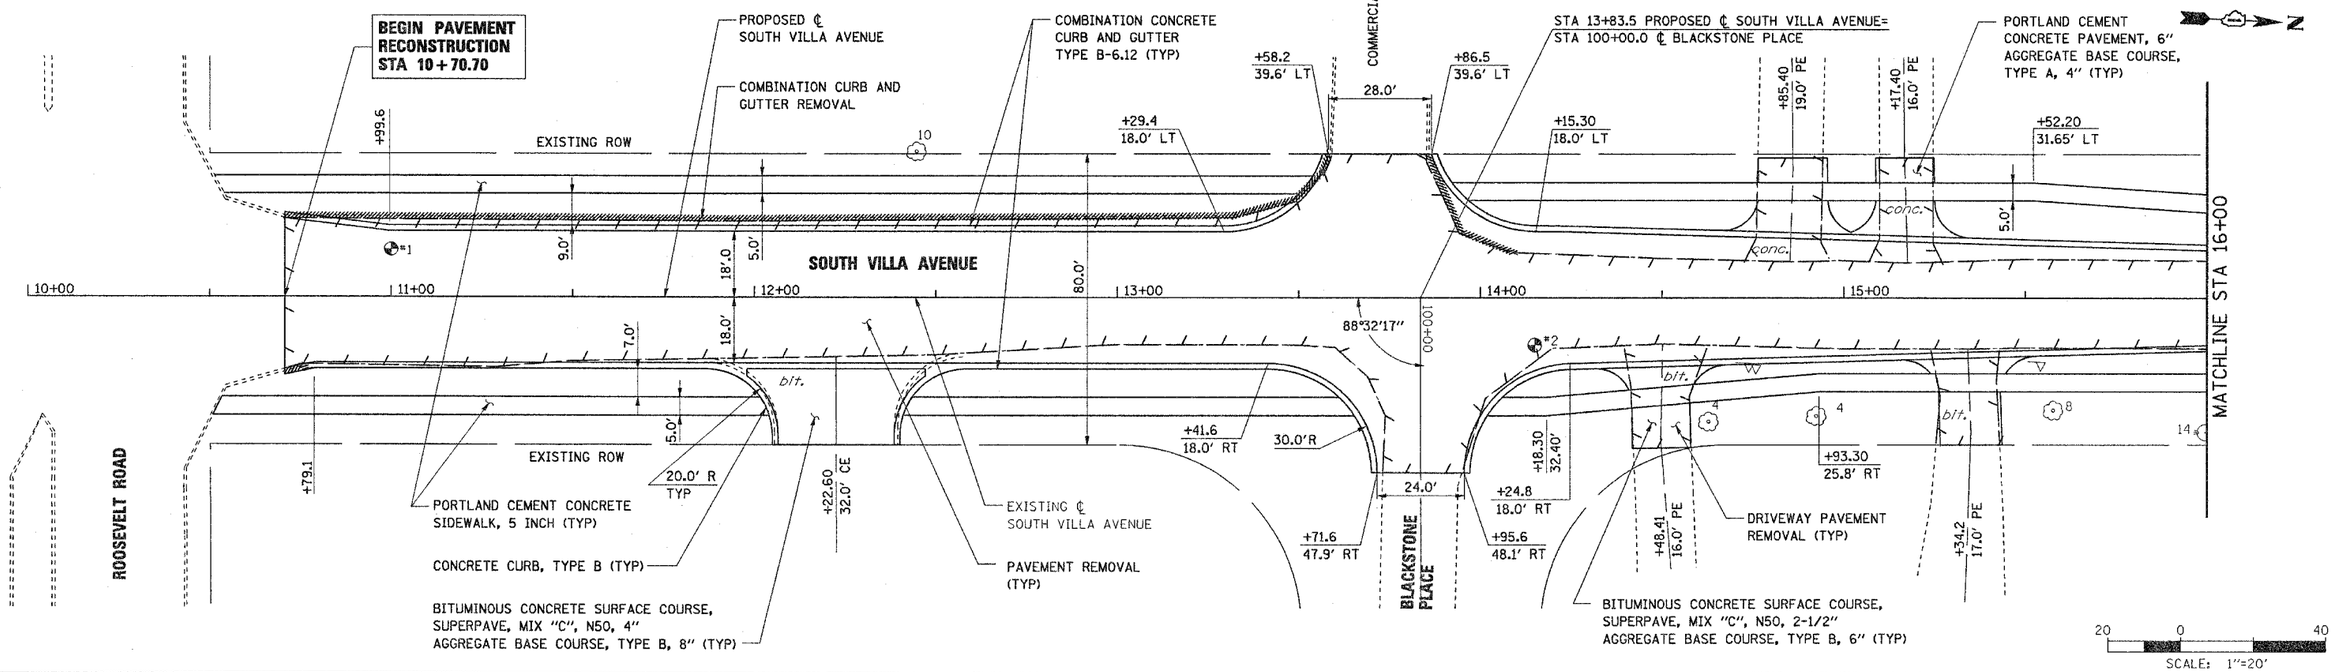

PROFILE — SURVEYED; PLOTTED; GRADES CHECKED; NOTE BOOK; NO.; BY; DATE

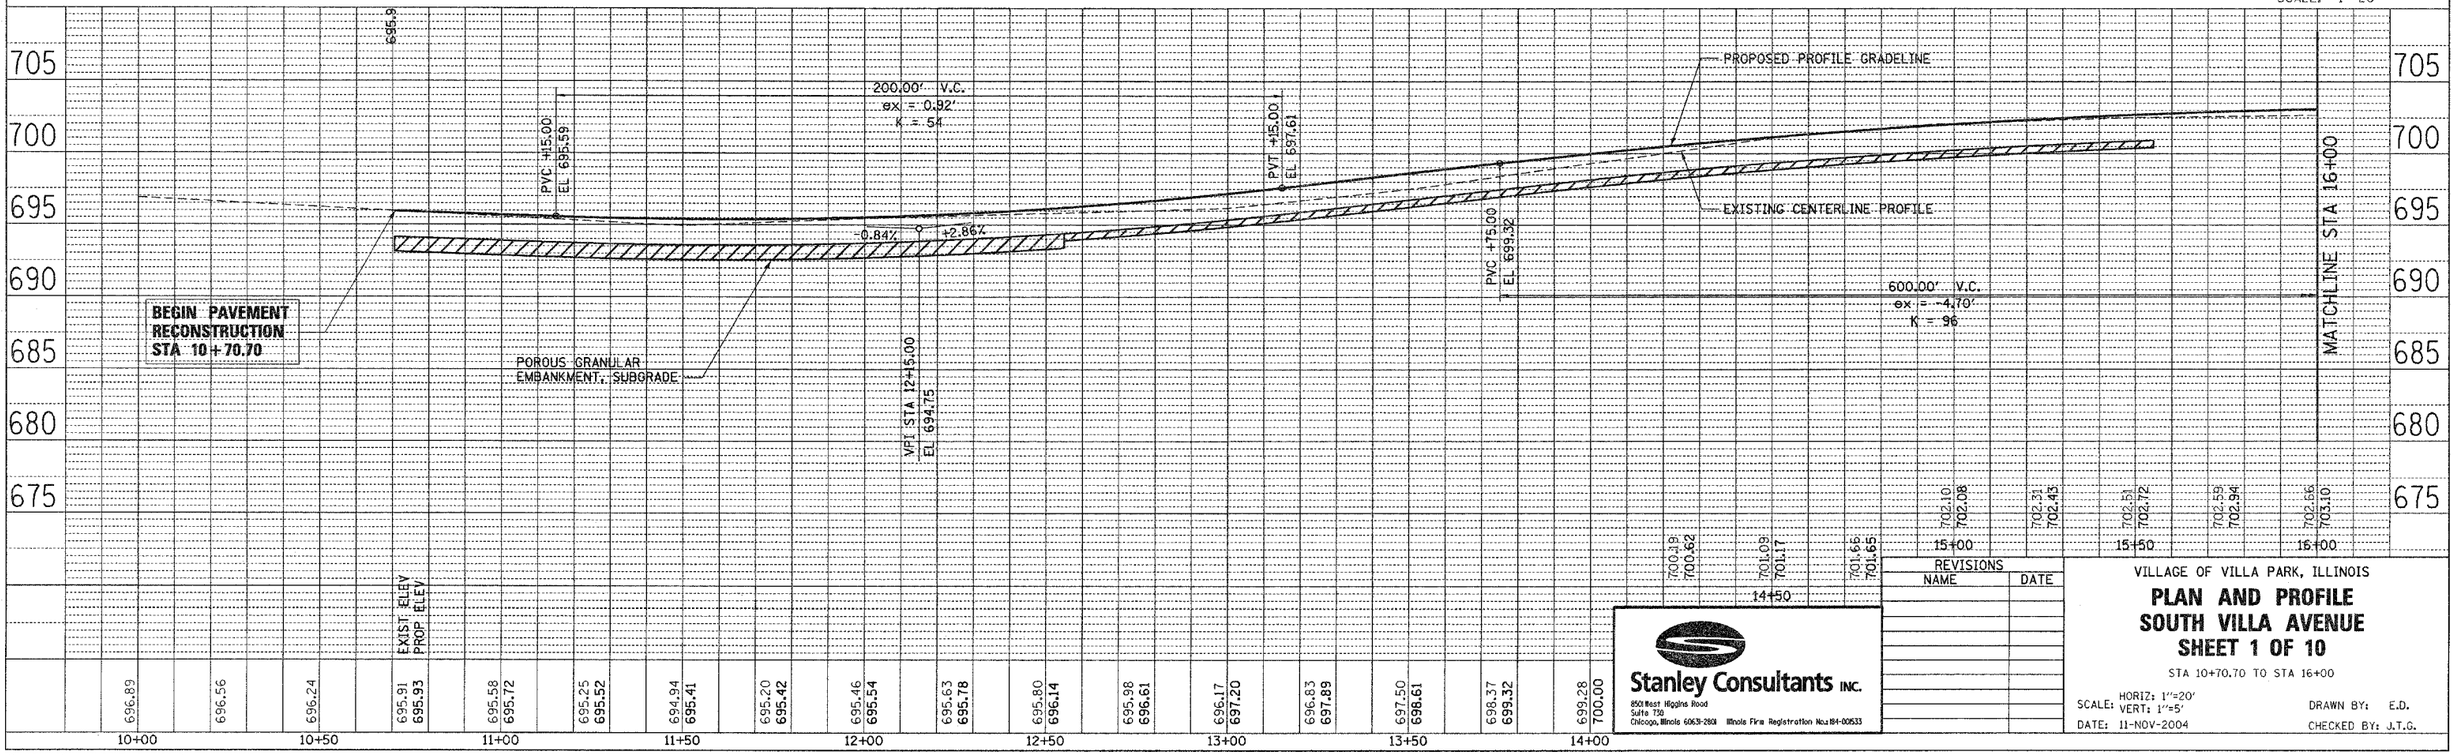

REVISIONS	
NAME	DATE

Stanley Consultants INC.
850 West Higgins Road
Suite 730
Chicago, Illinois 60631-2801 Illinois Firm Registration No.184-00533

VILLAGE OF VILLA PARK, ILLINOIS

PLAN AND PROFILE SOUTH VILLA AVENUE SHEET 1 OF 10

STA 10+70.70 TO STA 16+00

SCALE: HORIZ: 1"=20' VERT: 1"=5'

DRAWN BY: E.D.

DATE: 11-NOV-2004

CHECKED BY: J.T.G.