F.A.U RTE.	SECTION	COUNTY	TOTAL SHEETS	SHEET NO.
2652	00-00069-00-PV	DUPAGE	146	81
STA. 10+70.70		TO STA. 66+16.00		
FED. ROAD DIST. NO.	ILLINOIS	FED. AID PROJECT		

CONTRACT NO. 83781

N

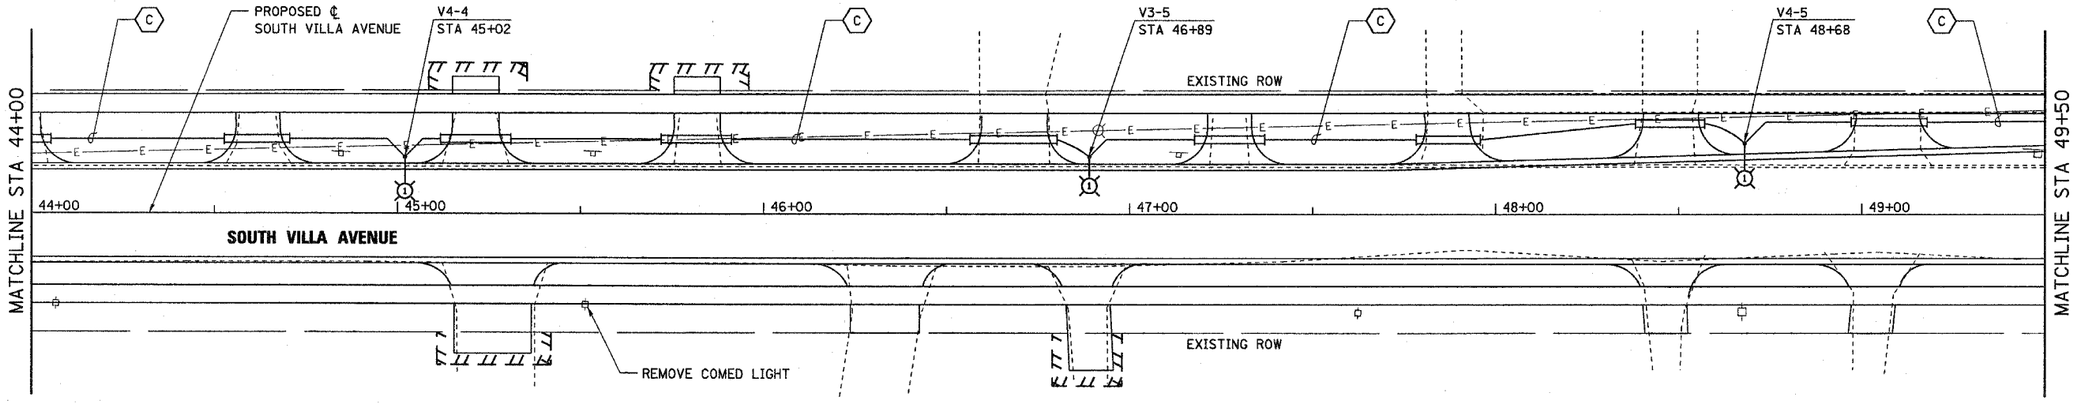

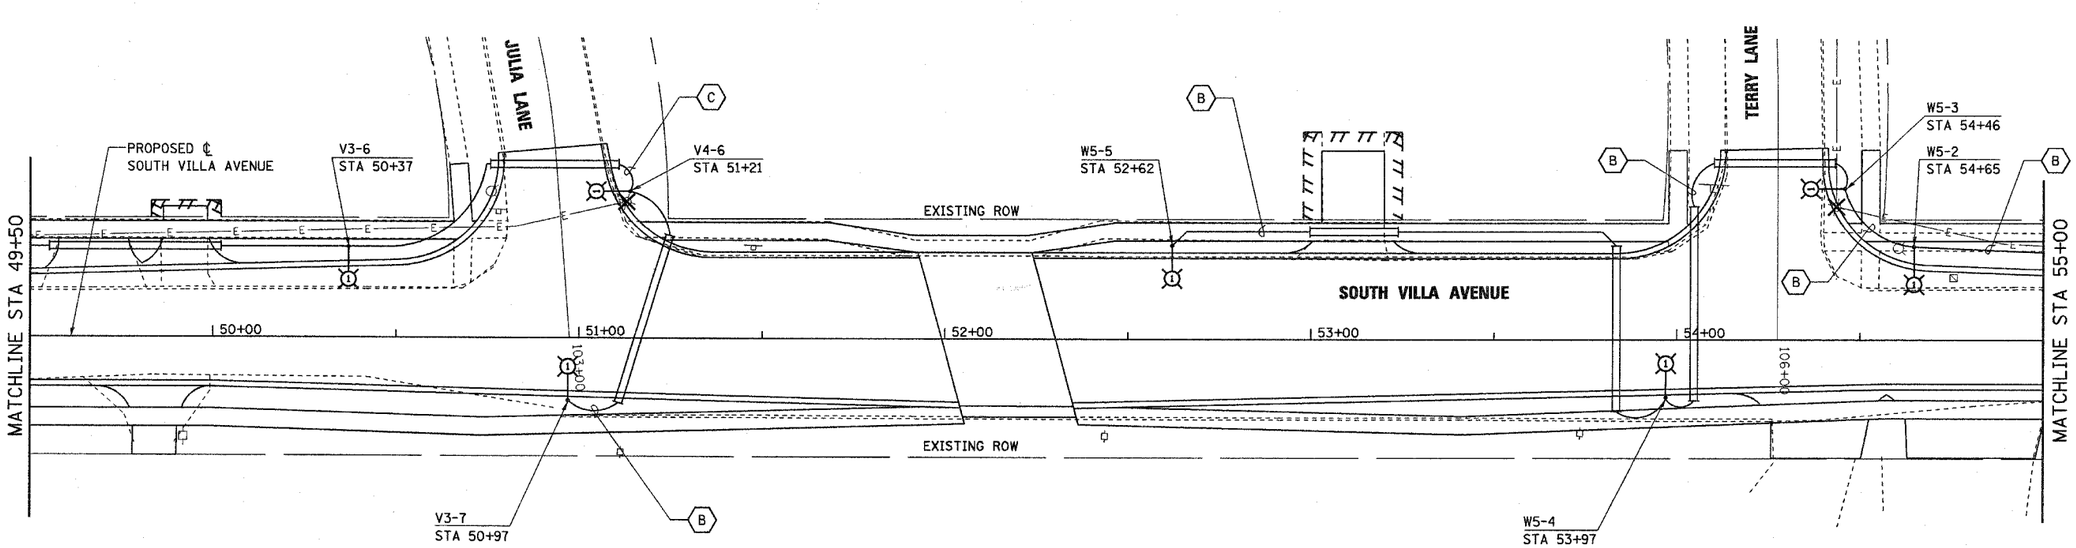

N

PLAN / PROFILE

	BY	DATE
SURVEYED		
DRAWN		
ALIGNMENT CHECKED		
RT. OF WAY CHECKED		
GRADES CHECKED		
B.M. NOTED		
CADD FILE NAME		
NOTE BOOK		
NO.		
STRUCTURE NO'S/ATING'S CHKD		

LICENSED PROFESSIONAL ENGINEER
ERNEST E. LEAF
062-055760
STATE OF ILLINOIS
EXPIRES 11-30-2005
SIGNATURE AND DATE

20 0 40
SCALE: 1"=20'

REVISIONS NAME	DATE

Stanley Consultants INC.
8500 West Higgins Road
Suite 730
Chicago, Illinois 60631-2801 Illinois Firm Registration No: 184-001533

VILLAGE OF VILLA PARK, ILLINOIS

ELECTRICAL PLAN SOUTH VILLA AVENUE SHEET 4 OF 5

STA 44+00 TO STA 55+00

SCALE: 1"=20' DRAWN BY: E.D.

DATE: 11-NOV-2004 CHECKED BY: J.T.G.

O:\15367\Phase2\07-Design\05-Dwgs\sht\367ele04.dgn
11-NOV-2004