93387

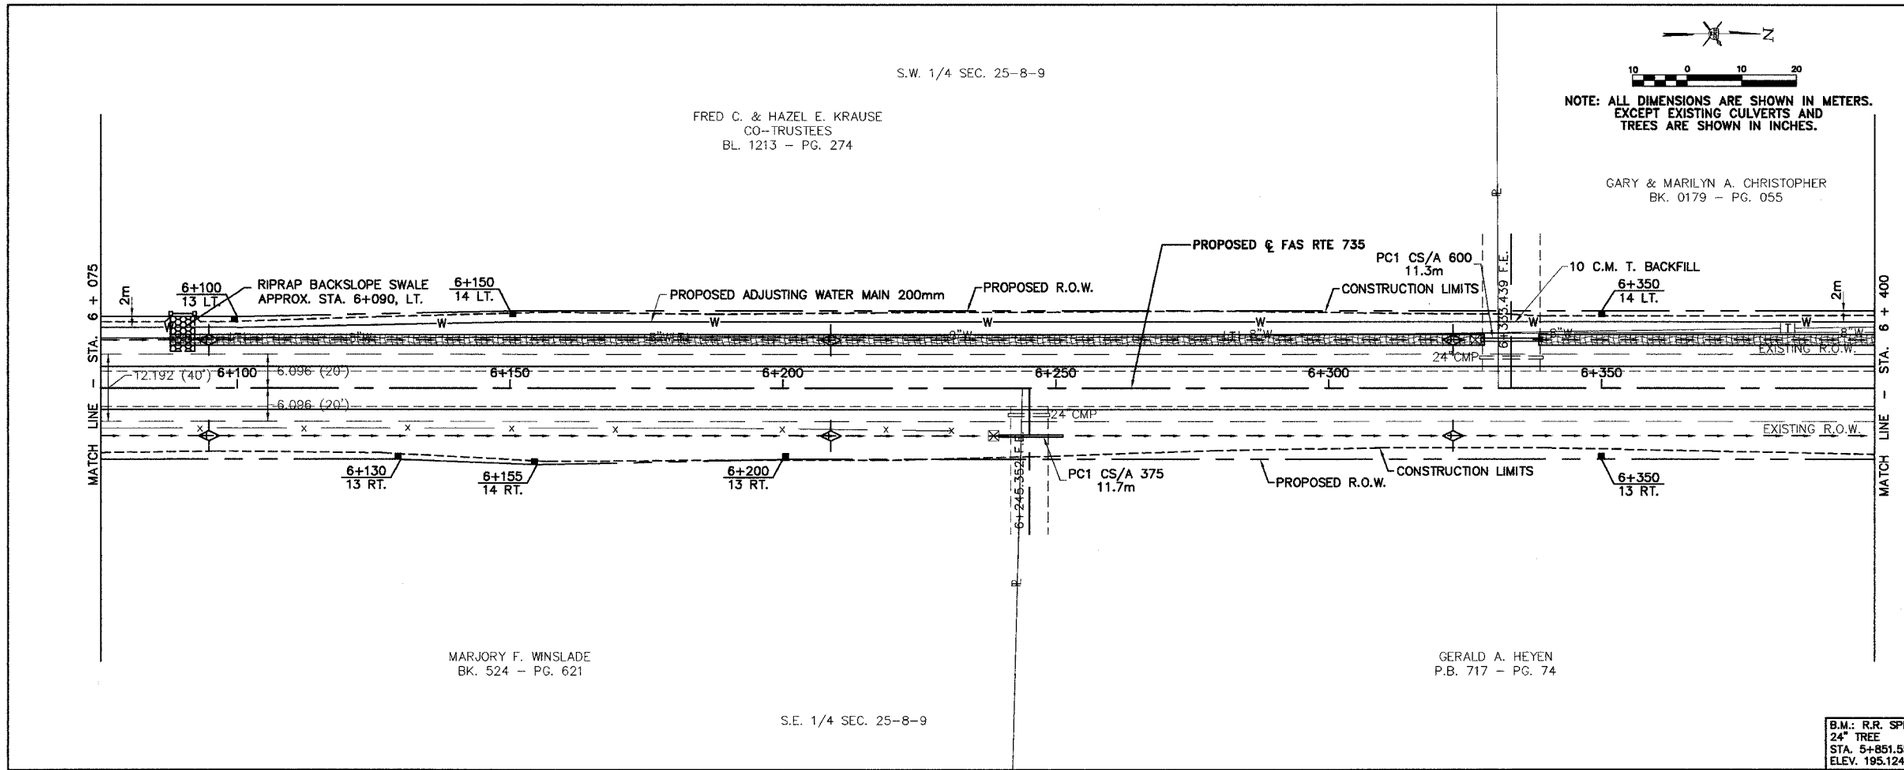

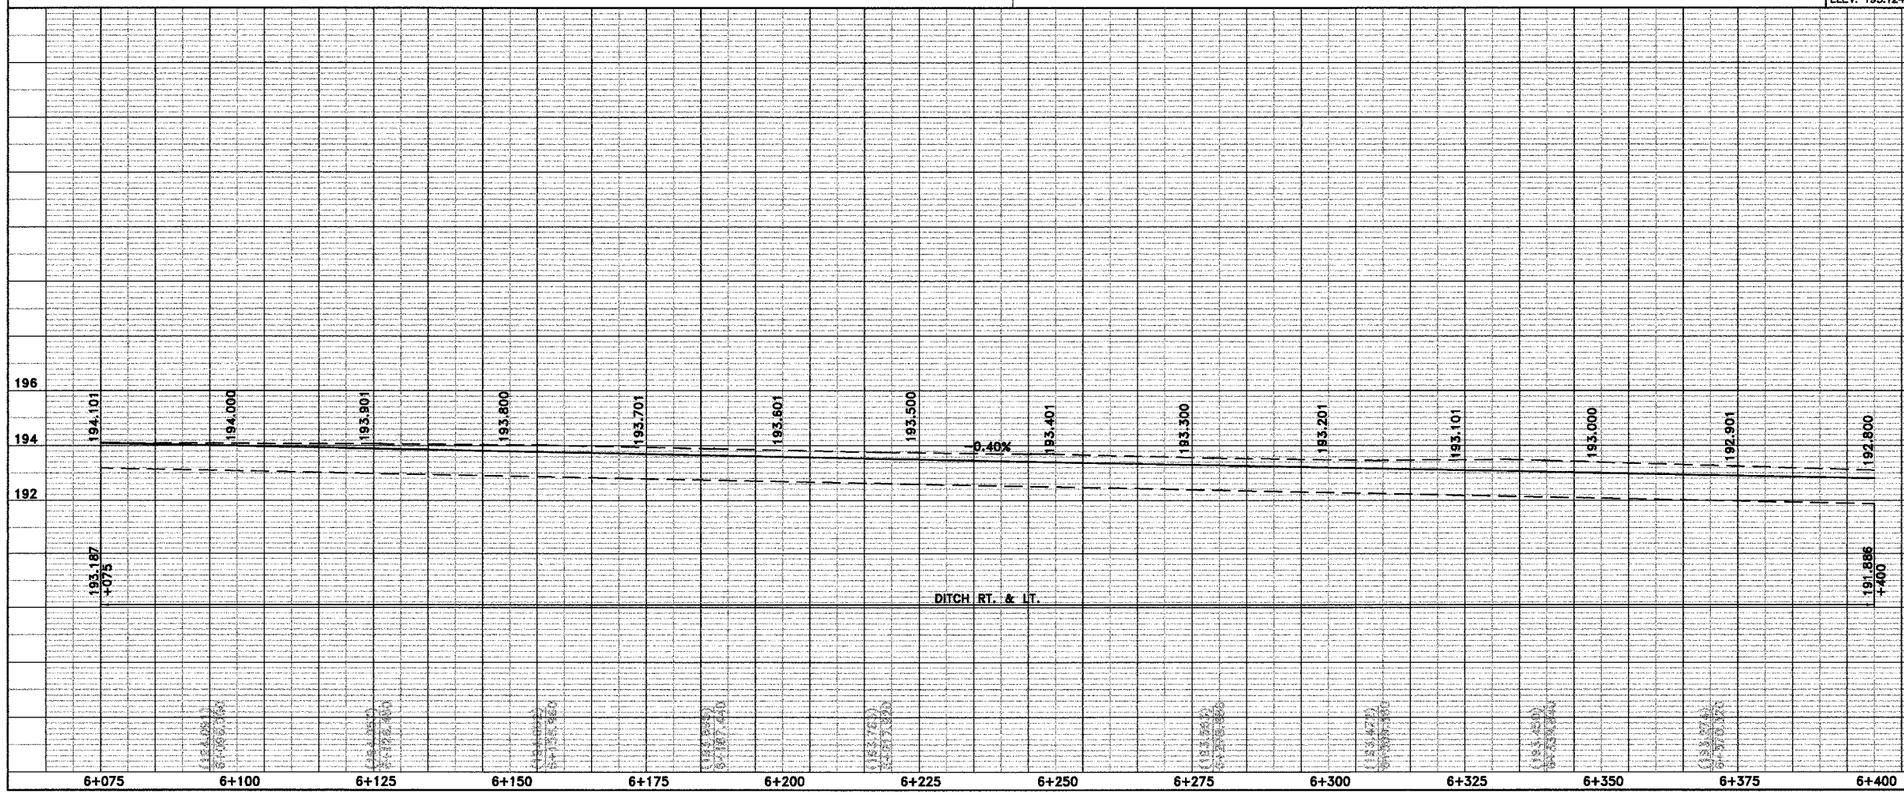

PROJECT
SBRS-735 (111)

REVISIONS

Sheppard Morgan & Schwaab, Inc.
CONSULTING ENGINEERS & LAND SURVEYORS
215 Market Street
Alton, Illinois 62002
618/462-9706
10 Central Industrial Dr
Northgate Center
Chester, IL 62040
618/877-8700
SMS ENGINEERS

MACOUPIN COUNTY, ILLINOIS
SECTION 92-00068-01-FP
FAS ROUTE 735 (SHIPMAN ROAD)
PLAN & PROFILE

PHASE	II
DWG. NO.	
	735-PP20 .DWG ACAD
COGO FILE	—
REF. BK.	FAS RTE. 735
JOB NO.	455048
DSN. BY:	D.E.G.
DWN. BY:	CAD
CHK. BY:	D.E.G.
DATE:	OCTOBER, 2004
SCALE:	1:500
SHEET	20 OF 58

S:\Drawing\Macoupin\fas-735 ph III\735-pp20.dwg, 10/4/2004 02:28:32 PM, jjmail, 1:12.7