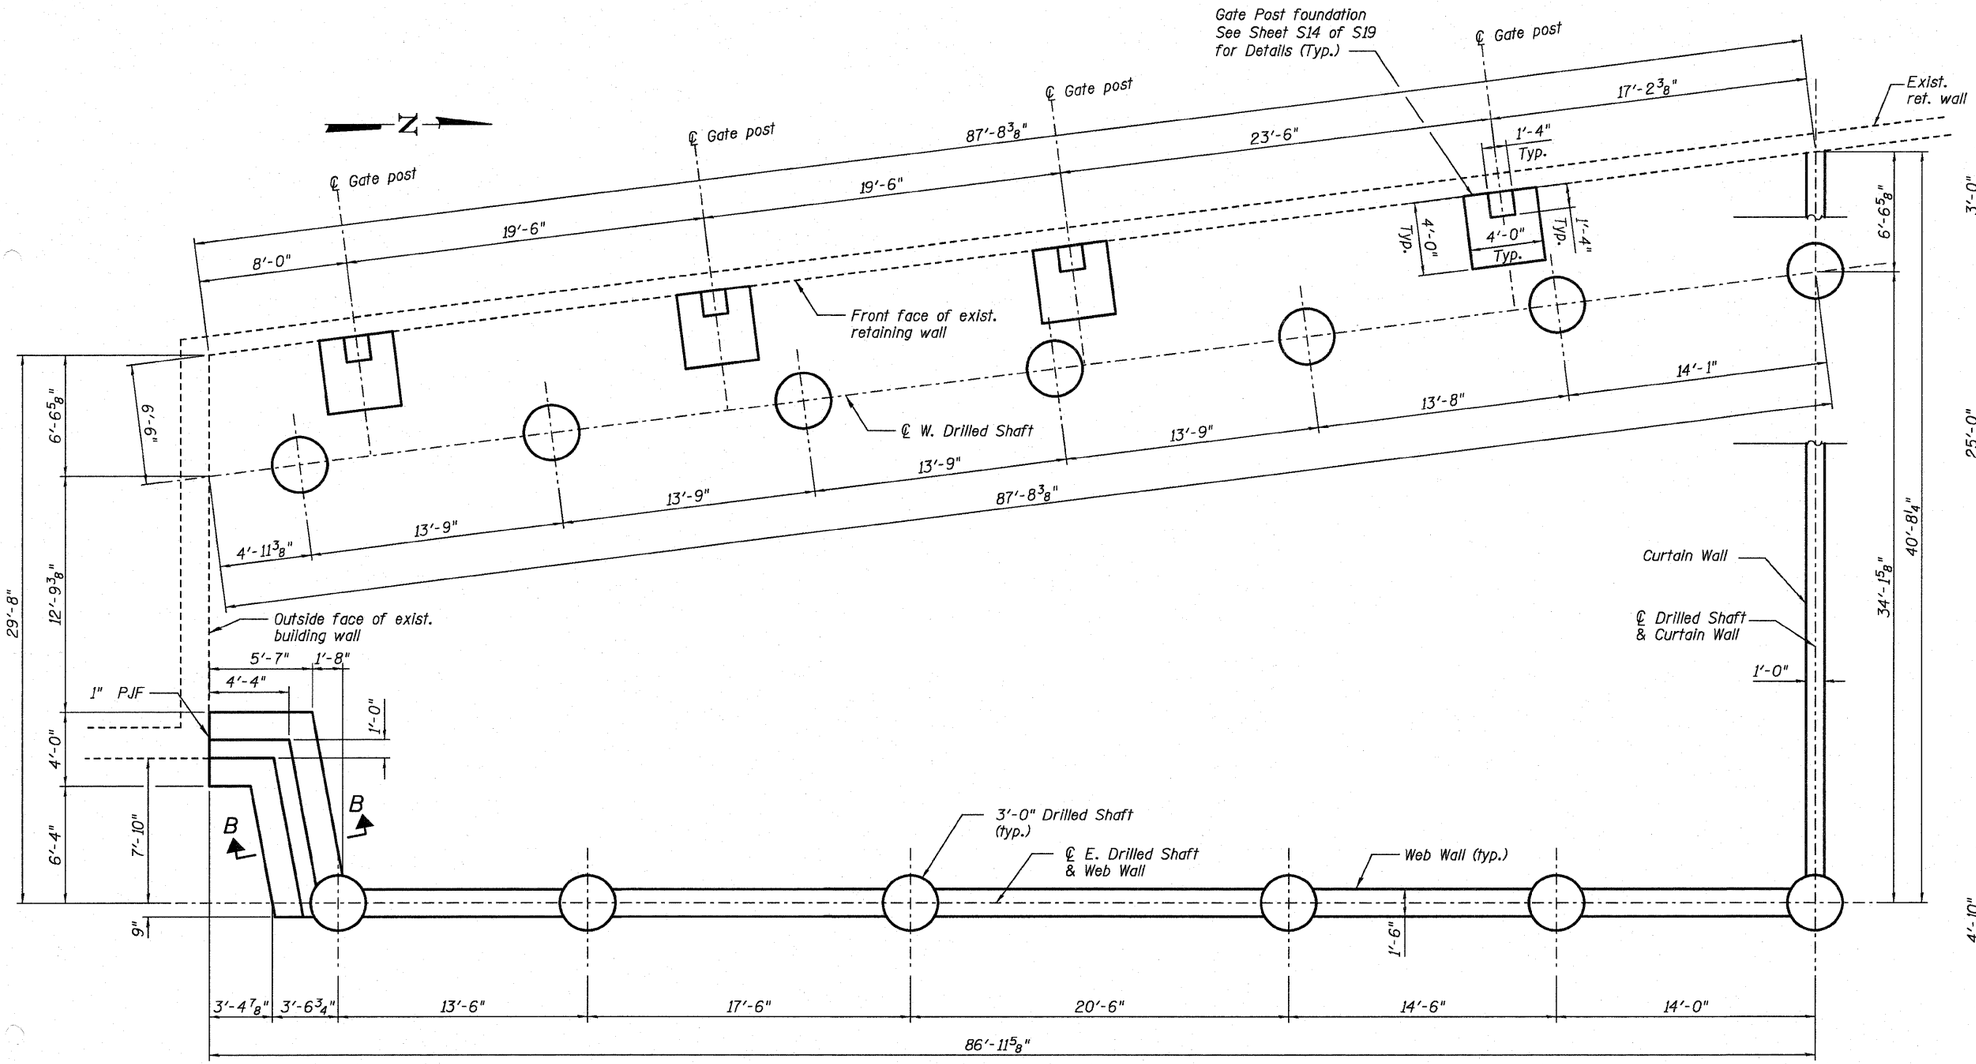

FOUNDATION PLAN

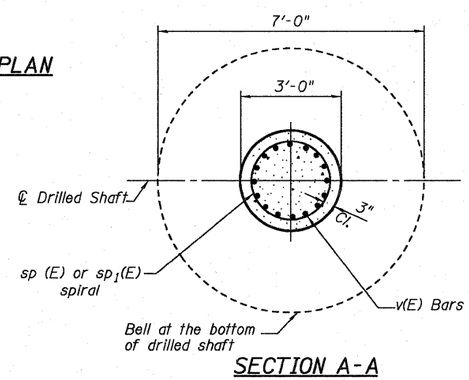

SECTION A-A

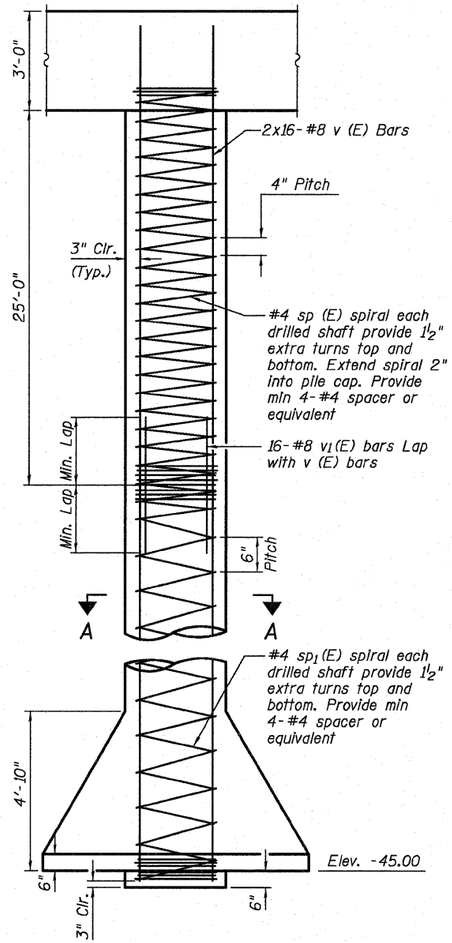

DRILLED SHAFT DETAIL

MIN. BAR LAP

#5 = 3'-3"
#6 = 3'-10"
#7 = 5'-2"
#8 = 6'-9"

Notes:

See Sheet S14 for Section B-B.

FOUNDATION PLAN AND DETAILS
STRUCTURE NUMBER 016-1308

DESIGNED	JW
CHECKED	YMM
DRAWN	JLS & PS
CHECKED	TPG & JXH

Primera
180 S. WACKER DRIVE SUITE 700 . CHICAGO IL 60606 . P:312-686-8900 F:312-686-8415

SHEET NO. S11	F.A.I. RTE.	SECTION	COUNTY	TOTAL SHEETS	SHEET NO.
S19 SHEETS	90/94	2010-075-I	COOK	33	20
			CONTRACT NO. 60L61		
	DATE: 12-03-10	ILLINOIS	FED. AID PROJECT		