CONTRACT NO. 66442

F.A.P RTE.	SECTION	COUNTY	TOTAL SHEETS	SHEET NO.
619	7O RS-5 & I	LASALLE	214	102
STA. 905+00.00	TO STA. 910+50.00			
FED. ROAD DIST. NO. 3	ILLINOIS	FED. AID PROJECT		

PLAN — SURVEYED / PLOTTED / ALIGNMENT CHECKED / GRADES CHECKED / CADD FILE NAME / NOTE BOOK / NO. / BY / DATE

PROFILE — SURVEYED / PLOTTED / GRADES CHECKED / STRUCTURE NO(S)/APPR'S CHK'D / NOTE BOOK / NO. / BY / DATE

PROPOSED COMBINATION CONCRETE CURB AND GUTTER, TYPE B-6.24

CONSTRUCTION LIMITS

EXISTING ROW

TWO CENTERED CURVE
75' - 350'
18' OFFSET

TWO CENTERED CURVE
65' - 350'
11' OFFSET

TWO CENTERED CURVE
45' - 300'
7' OFFSET

TWO CENTERED CURVE
45' - 300'
8' OFFSET

℄ FAP ROUTE 619 (IL ROUTE 71)

STA 908+58.83 FAP ROUTE 619 (IL 71)
STA 10+00 WALNUT ST (WEST)

STA 908+59.67 FAP ROUTE 619 (IL 71)
STA 10+00 WALNUT ST (EAST)

PROPOSED TEMPORARY EASEMENT

PROPOSED ROW

PROPOSED PCC SIDEWALK, 4"

PROPOSED CONCRETE CURB TYPE B

PROPOSED TEMPORARY EASEMENT CONSTRUCTION LIMITS

PROPOSED PCC SIDEWALK, 4"

PROPOSED COMBINATION CONCRETE CURB AND GUTTER, TYPE B-6.24

LEGEND

CONTAMINATED REMOVAL AREA, GREATER TAHN 6' DEPTH

CONTAMINATED REMOVAL AREA, GREATER THAN 2' DEPTH

20 0 20 40
SCALE IN FEET

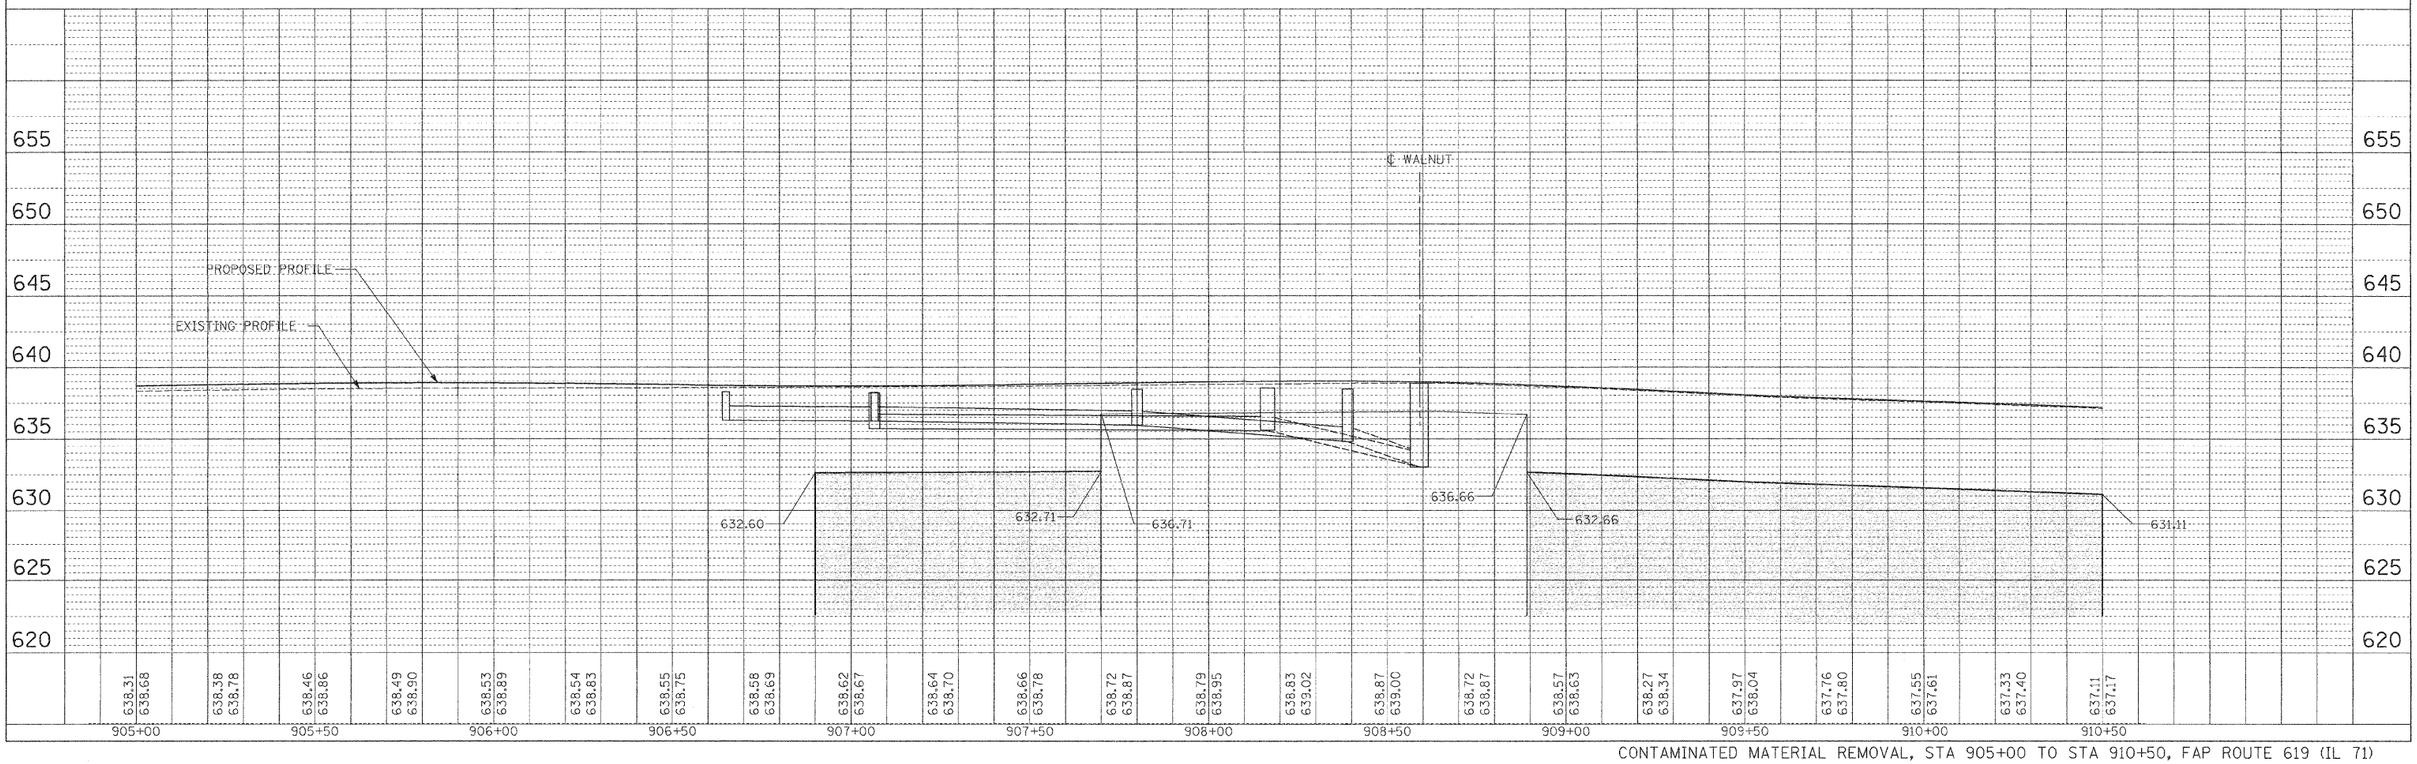

CONTAMINATED MATERIAL REMOVAL, STA 905+00 TO STA 910+50, FAP ROUTE 619 (IL 71)

C:\pw\projects\0619.dgn 5/12/2007 11:40:01 AM