CONTRACT NO. 66442

F.A. RTE.	SECTION	COUNTY	TOTAL SHEETS	SHEET NO.
619	70 RS-5 & I	LASALLE	214	126
STA. 813+00.00		TO STA. 813+50.00		
FED. ROAD DIST. NO.		ILLINOIS	FED. AID PROJECT	

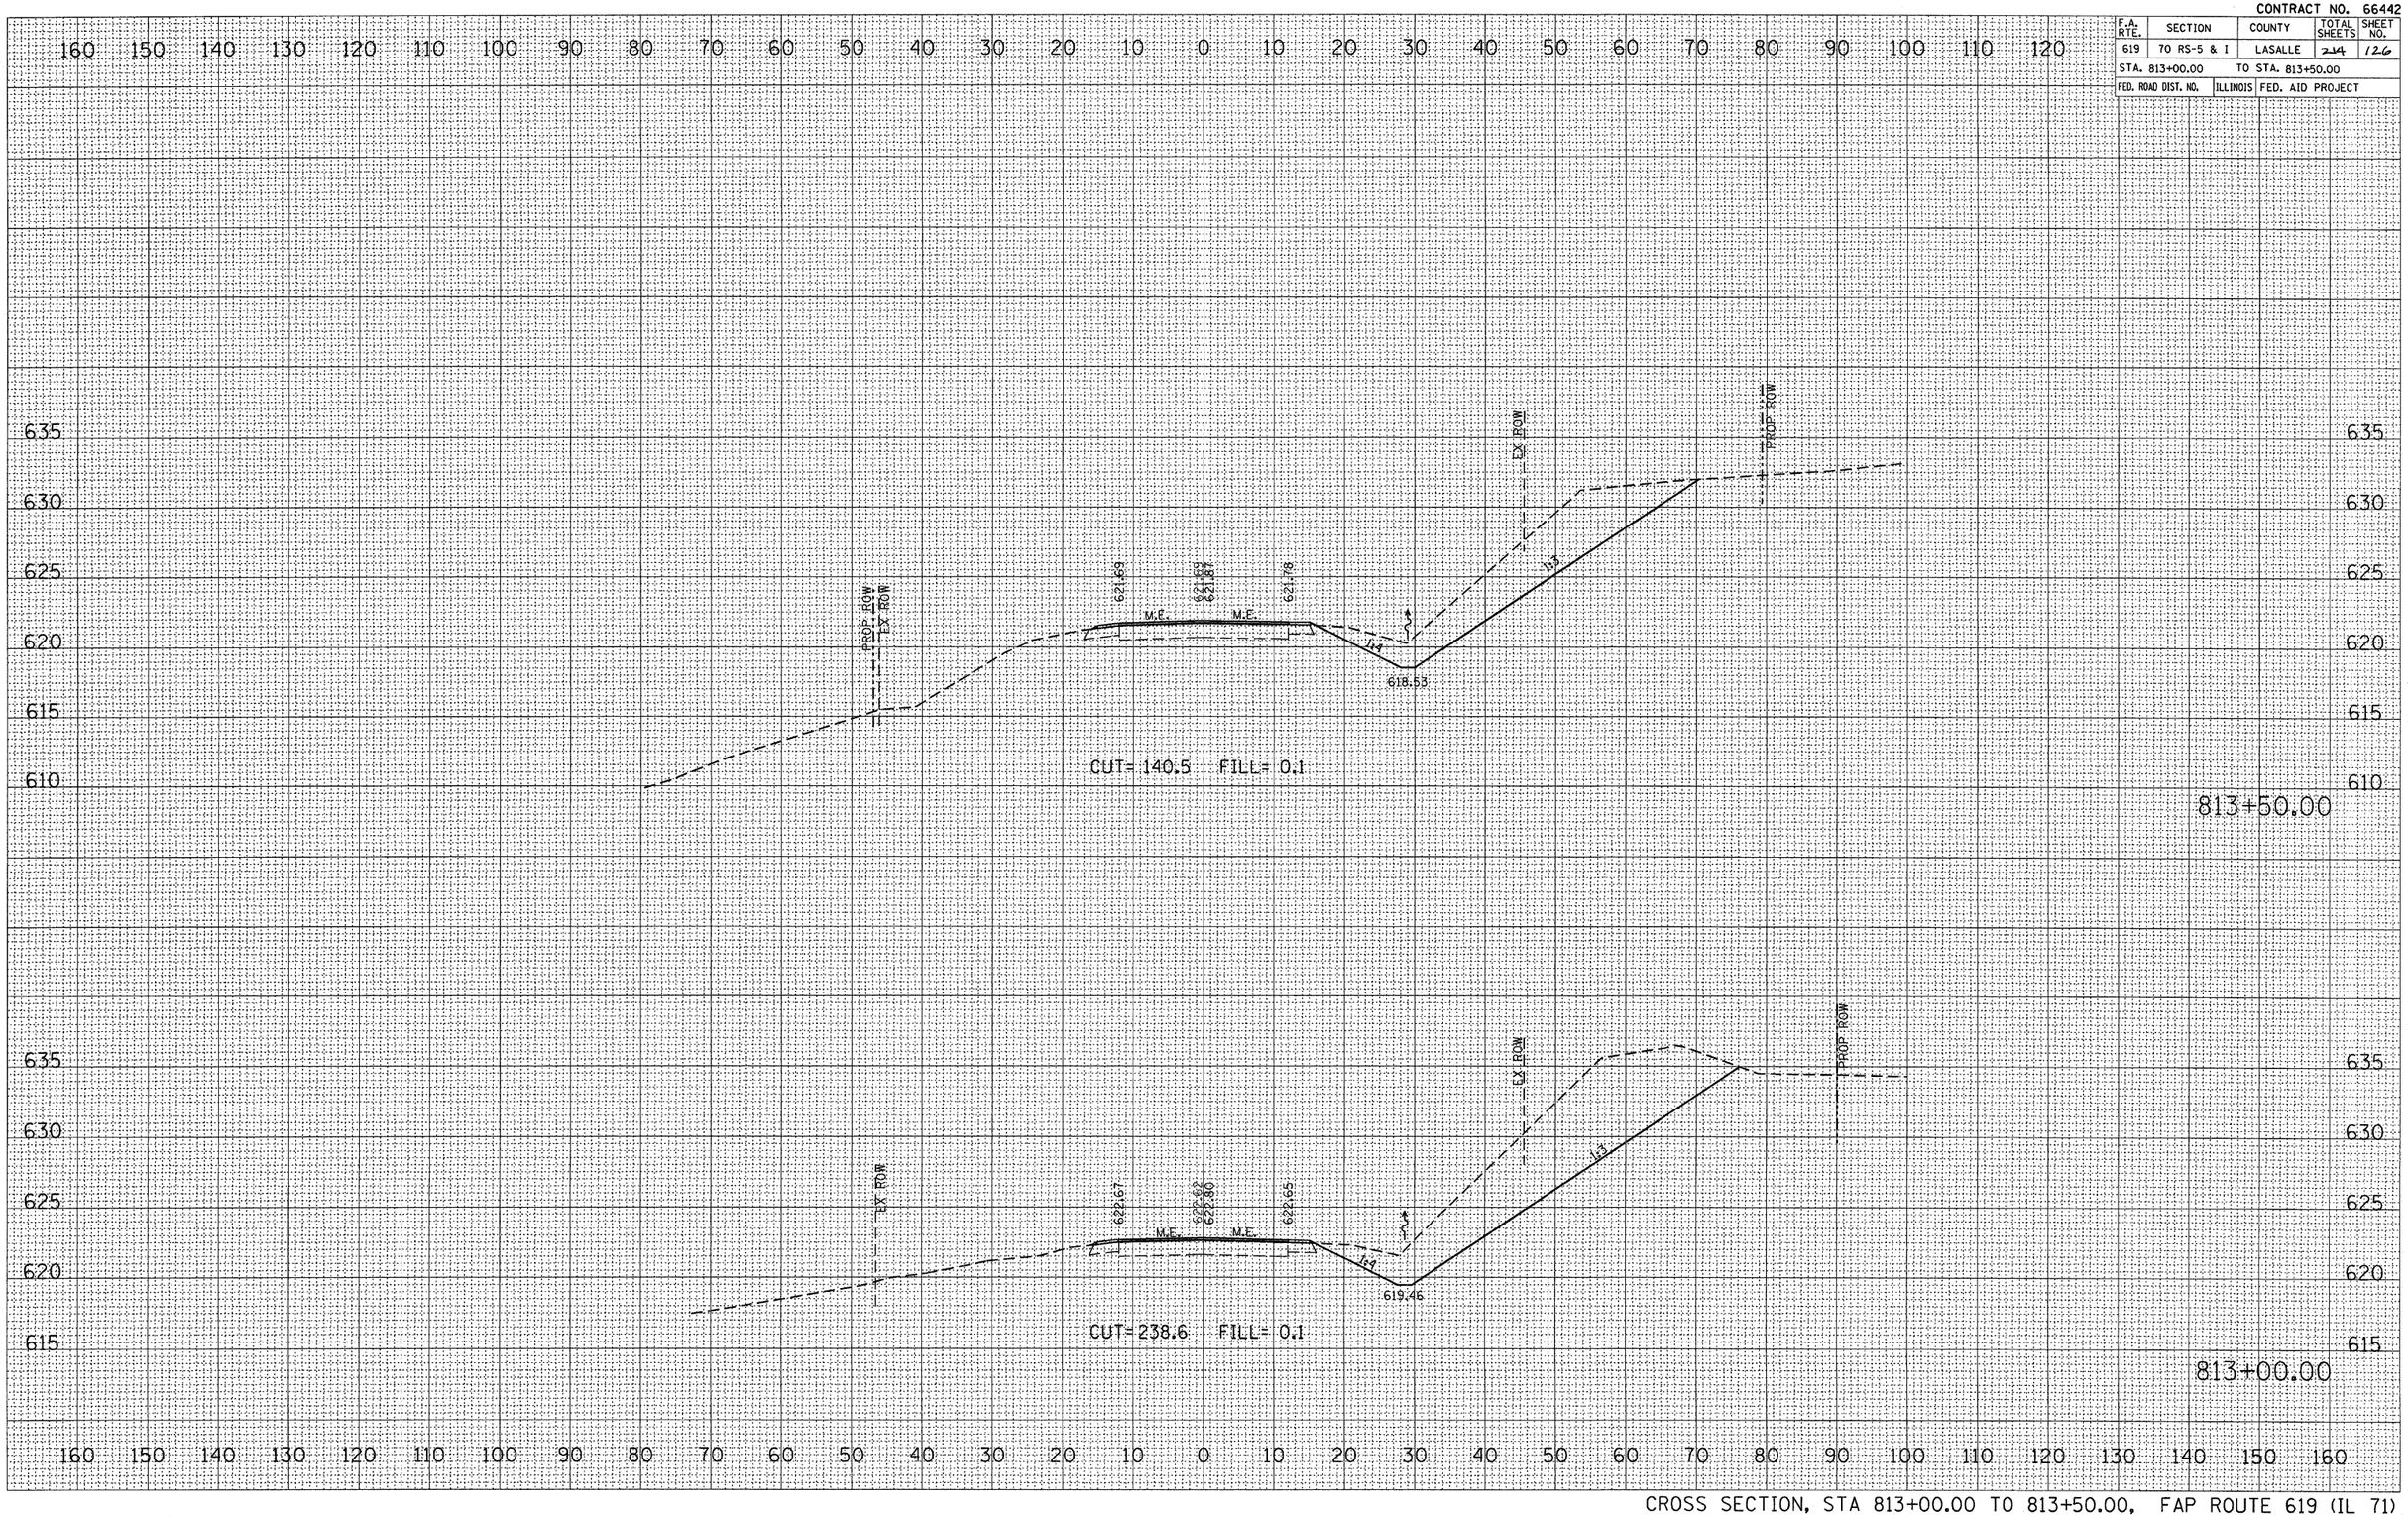

CROSS SECTION, STA 813+00.00 TO 813+50.00, FAP ROUTE 619 (IL 71)

FINAL SURVEY	BY	DATE
NOTE BOOK	SURVEYED	
	PLOTTED	
	TEMPLATE	
	AREAS	
NO.	AREAS CHECKED	

ORIGINAL SURVEY	BY	DATE
	SURVEYED	
	PLOTTED	
	TEMPLATE	
	AREAS	
NO.	AREAS CHECKED	

PLOT DATE = Aug 24, 2010 - 08:04:57 AM
FILE NAME = c:\pwworking\dot\bergantino\ja\
PLOT SCALE = 10.0749 ' / IN.
USER NAME = bergantinoja