CONTRACT NO. 66442

F.A. RTE.	SECTION	COUNTY	TOTAL SHEETS	SHEET NO.
619	70 RS-5 & I	LASALLE	214	132
STA. 819+00.00		TO STA. 819+50.00		
FED. ROAD DIST. NO.		ILLINOIS	FED. AID PROJECT	

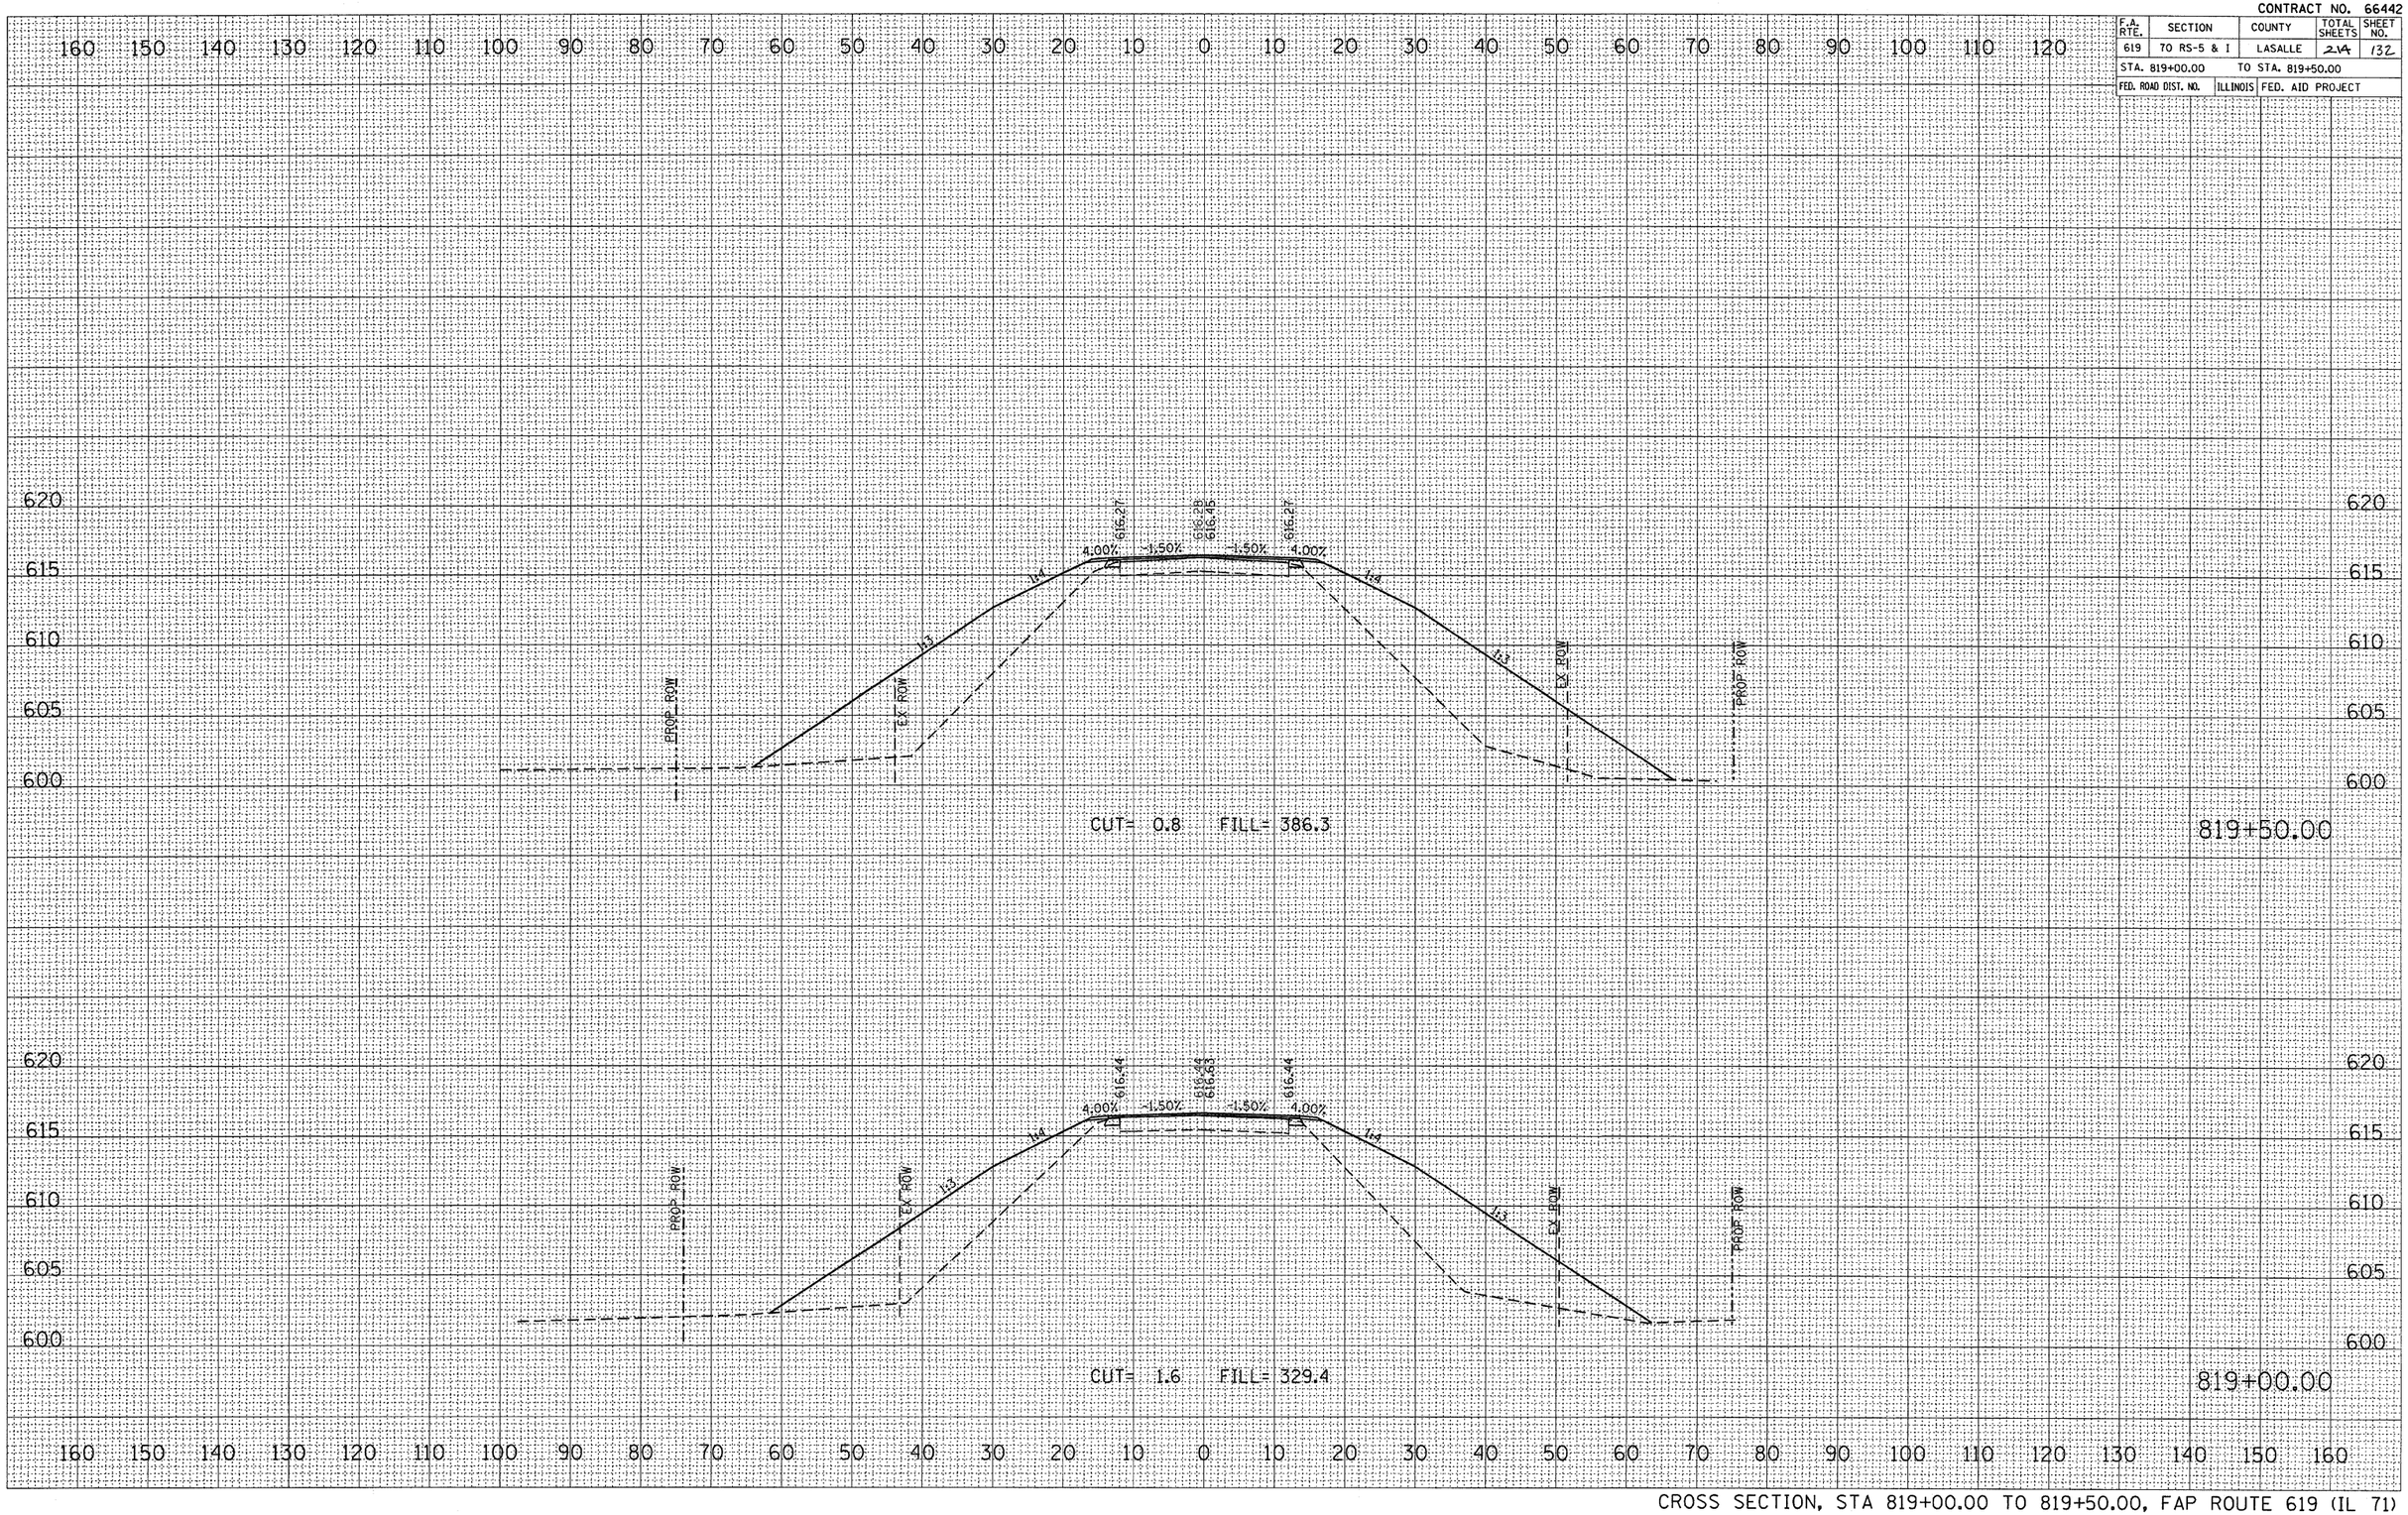

CROSS SECTION, STA 819+00.00 TO 819+50.00, FAP ROUTE 619 (IL 71)

FINAL SURVEY		BY	DATE
NOTE BOOK	SURVEYED		
	PLOTTED		
	TEMPLATE		
	AREAS		
NO.	AREAS CHECKED		

ORIGINAL SURVEY		BY	DATE
	SURVEYED		
	PLOTTED		
	TEMPLATE		
	AREAS		
NO.	AREAS CHECKED		

PLOT DATE = Aug 24, 2010 - 09:03:18 AM
FILE NAME = c:\pwworking\dot\bergantunoja\d0066442\xsec01.dgn
PLOT SCALE = 10.0749 ' / IN.
USER NAME = bergantunoja