CONTRACT NO. 66442

F.A. RTE.	SECTION	COUNTY	TOTAL SHEETS	SHEET NO.
619	70 RS-5 & I	LASALLE	214	148
STA. 834+50.00		TO STA. 835+50.00		
FED. ROAD DIST. NO.	ILLINOIS	FED. AID PROJECT		

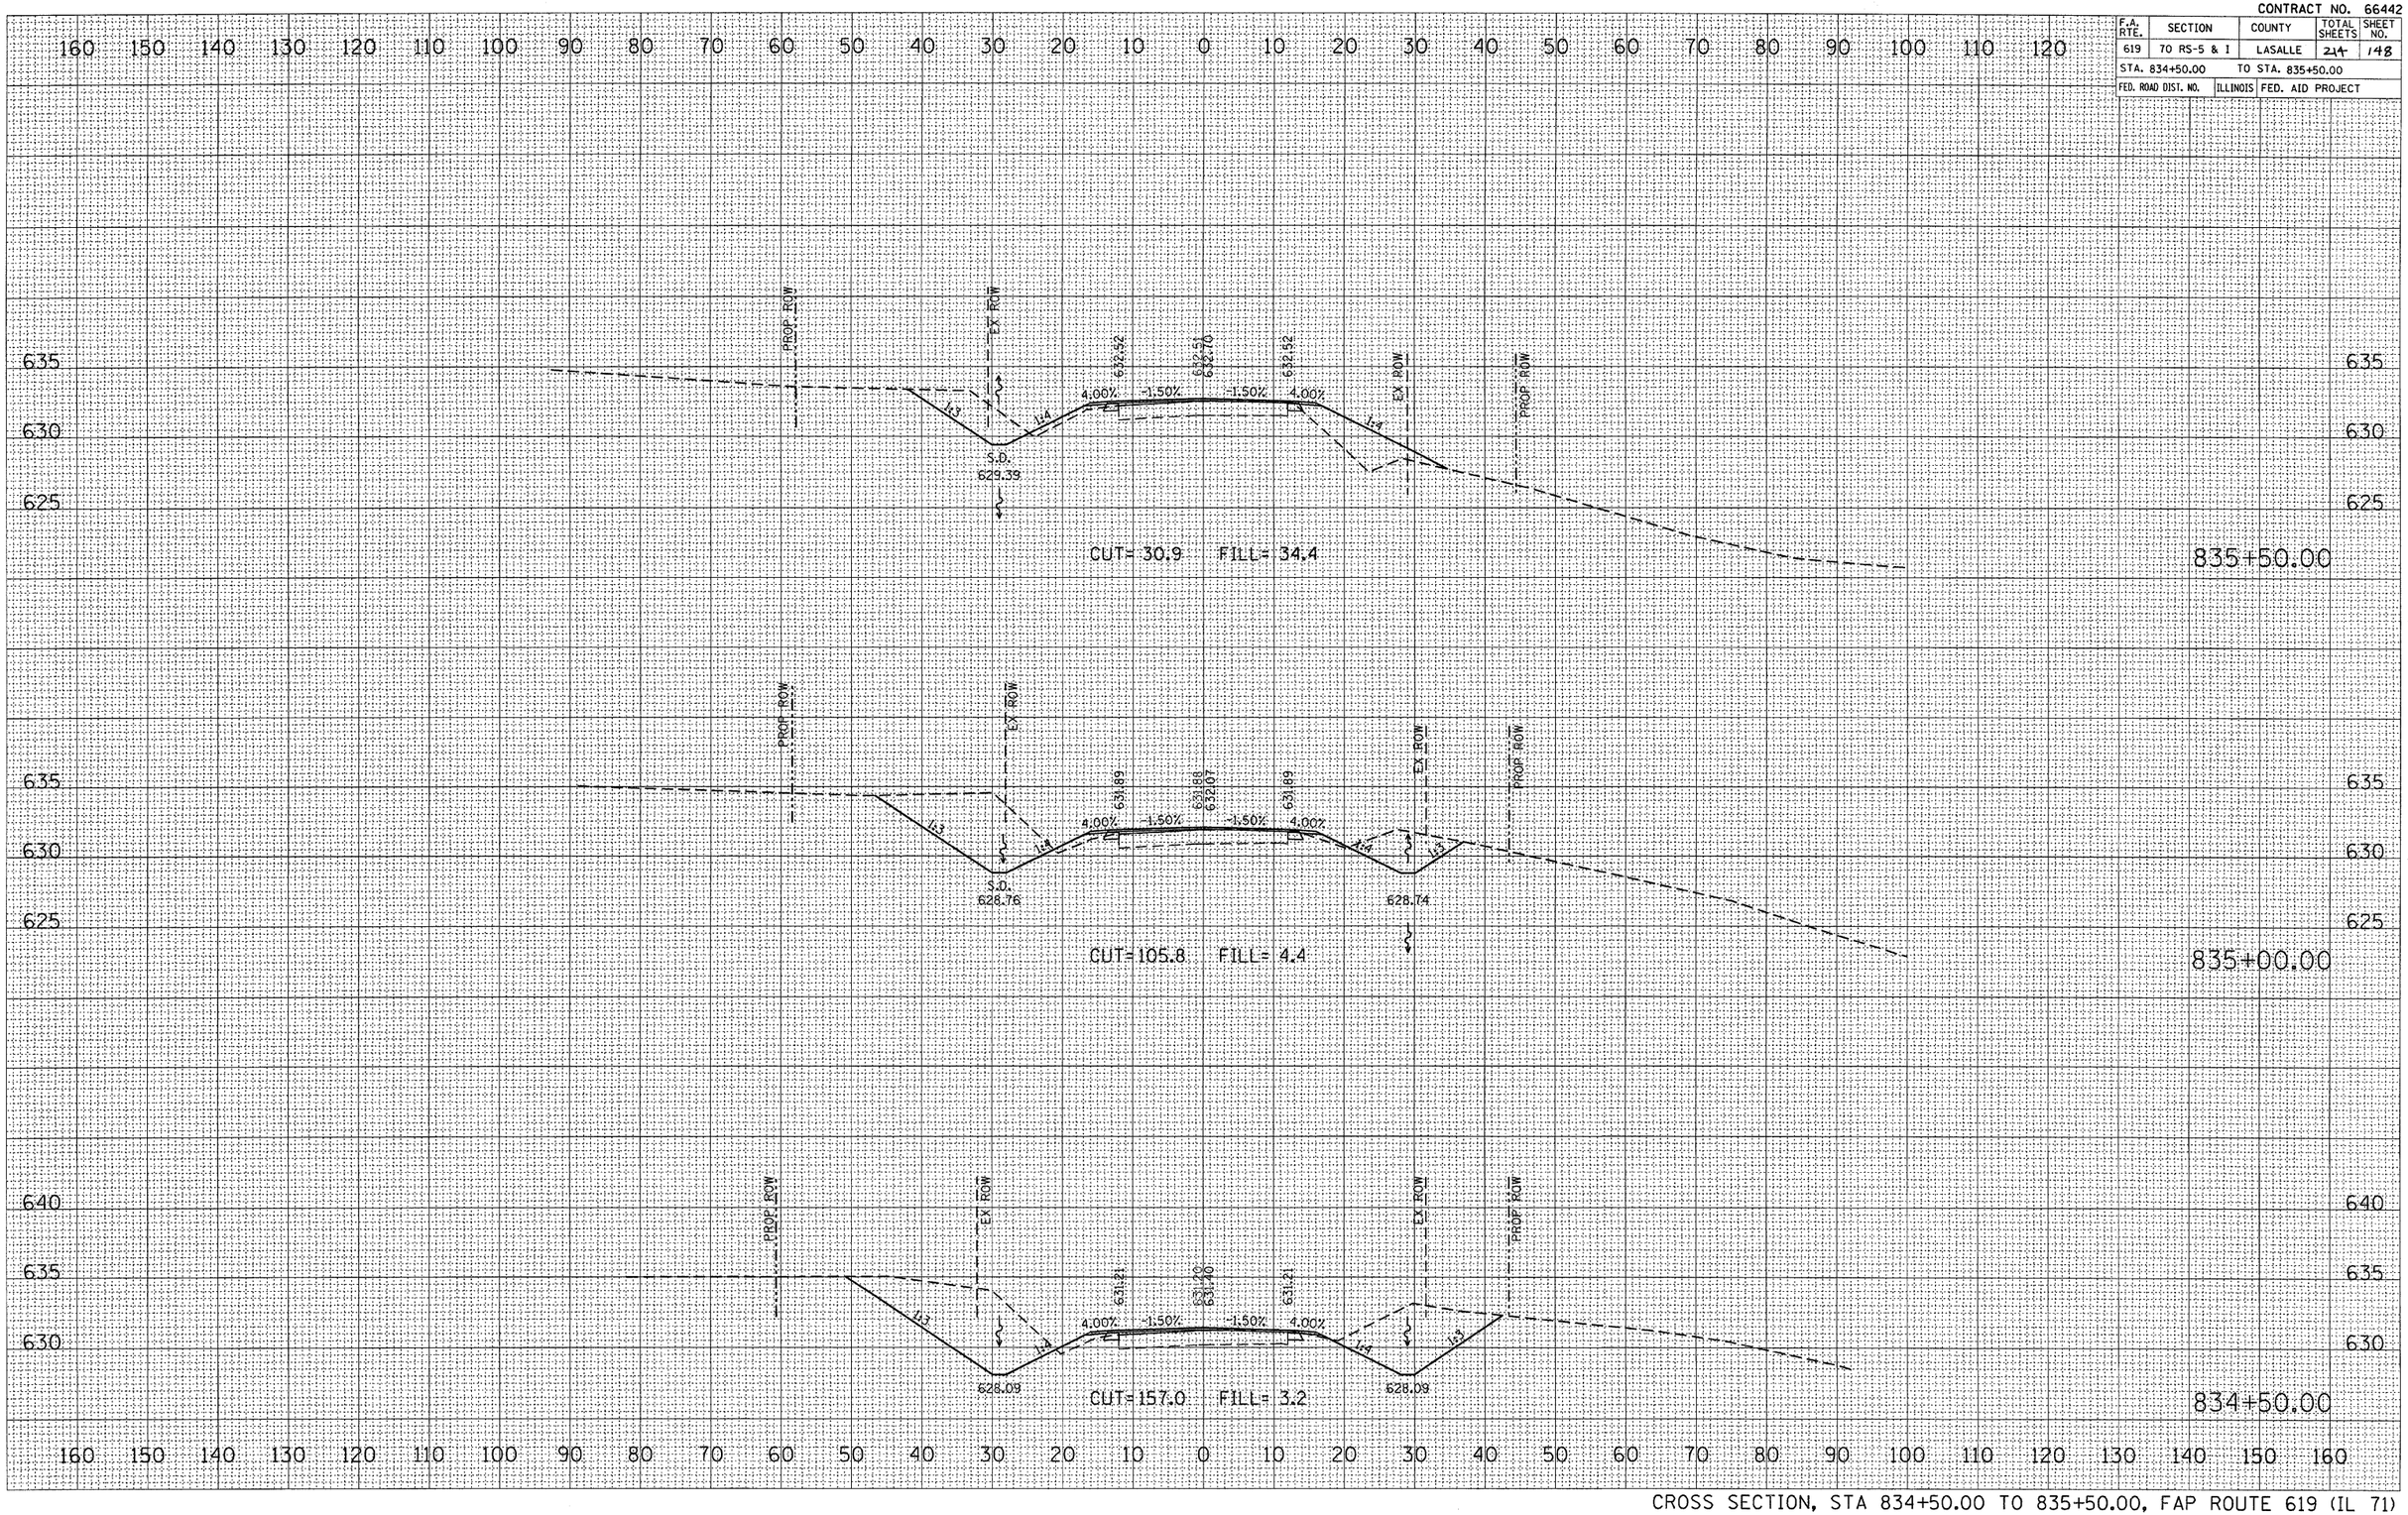

CROSS SECTION, STA 834+50.00 TO 835+50.00, FAP ROUTE 619 (IL 71)

FINAL SURVEY	SURVEYED	BY	DATE
NOTE BOOK	PLOTTED		
NO.	TYPED AS CHECKED		
	AREAS		
	AREAS CHECKED		

ORIGINAL SURVEY	SURVEYED	BY	DATE
	PLOTTED		
	TYPED AS CHECKED		
	AREAS		
NO.	AREAS CHECKED		

PLOT DATE = Aug 24, 2010 - 07:41:03 AM
FILE NAME = c:\projects\dist07\bergantinoja\sheets\bergantinoja.dgn
PLOT SCALE = 10.0749 ' / IN.
USER NAME = bergantinoja