CONTRACT NO. 66442

F.A. RTE.	SECTION	COUNTY	TOTAL SHEETS	SHEET NO.
619	70 RS-5 &1	LASALLE	214	182
STA. 453+00.00		TO STA. 454+25.00		
FED. ROAD DIST. NO.	ILLINOIS	FED. AID PROJECT		

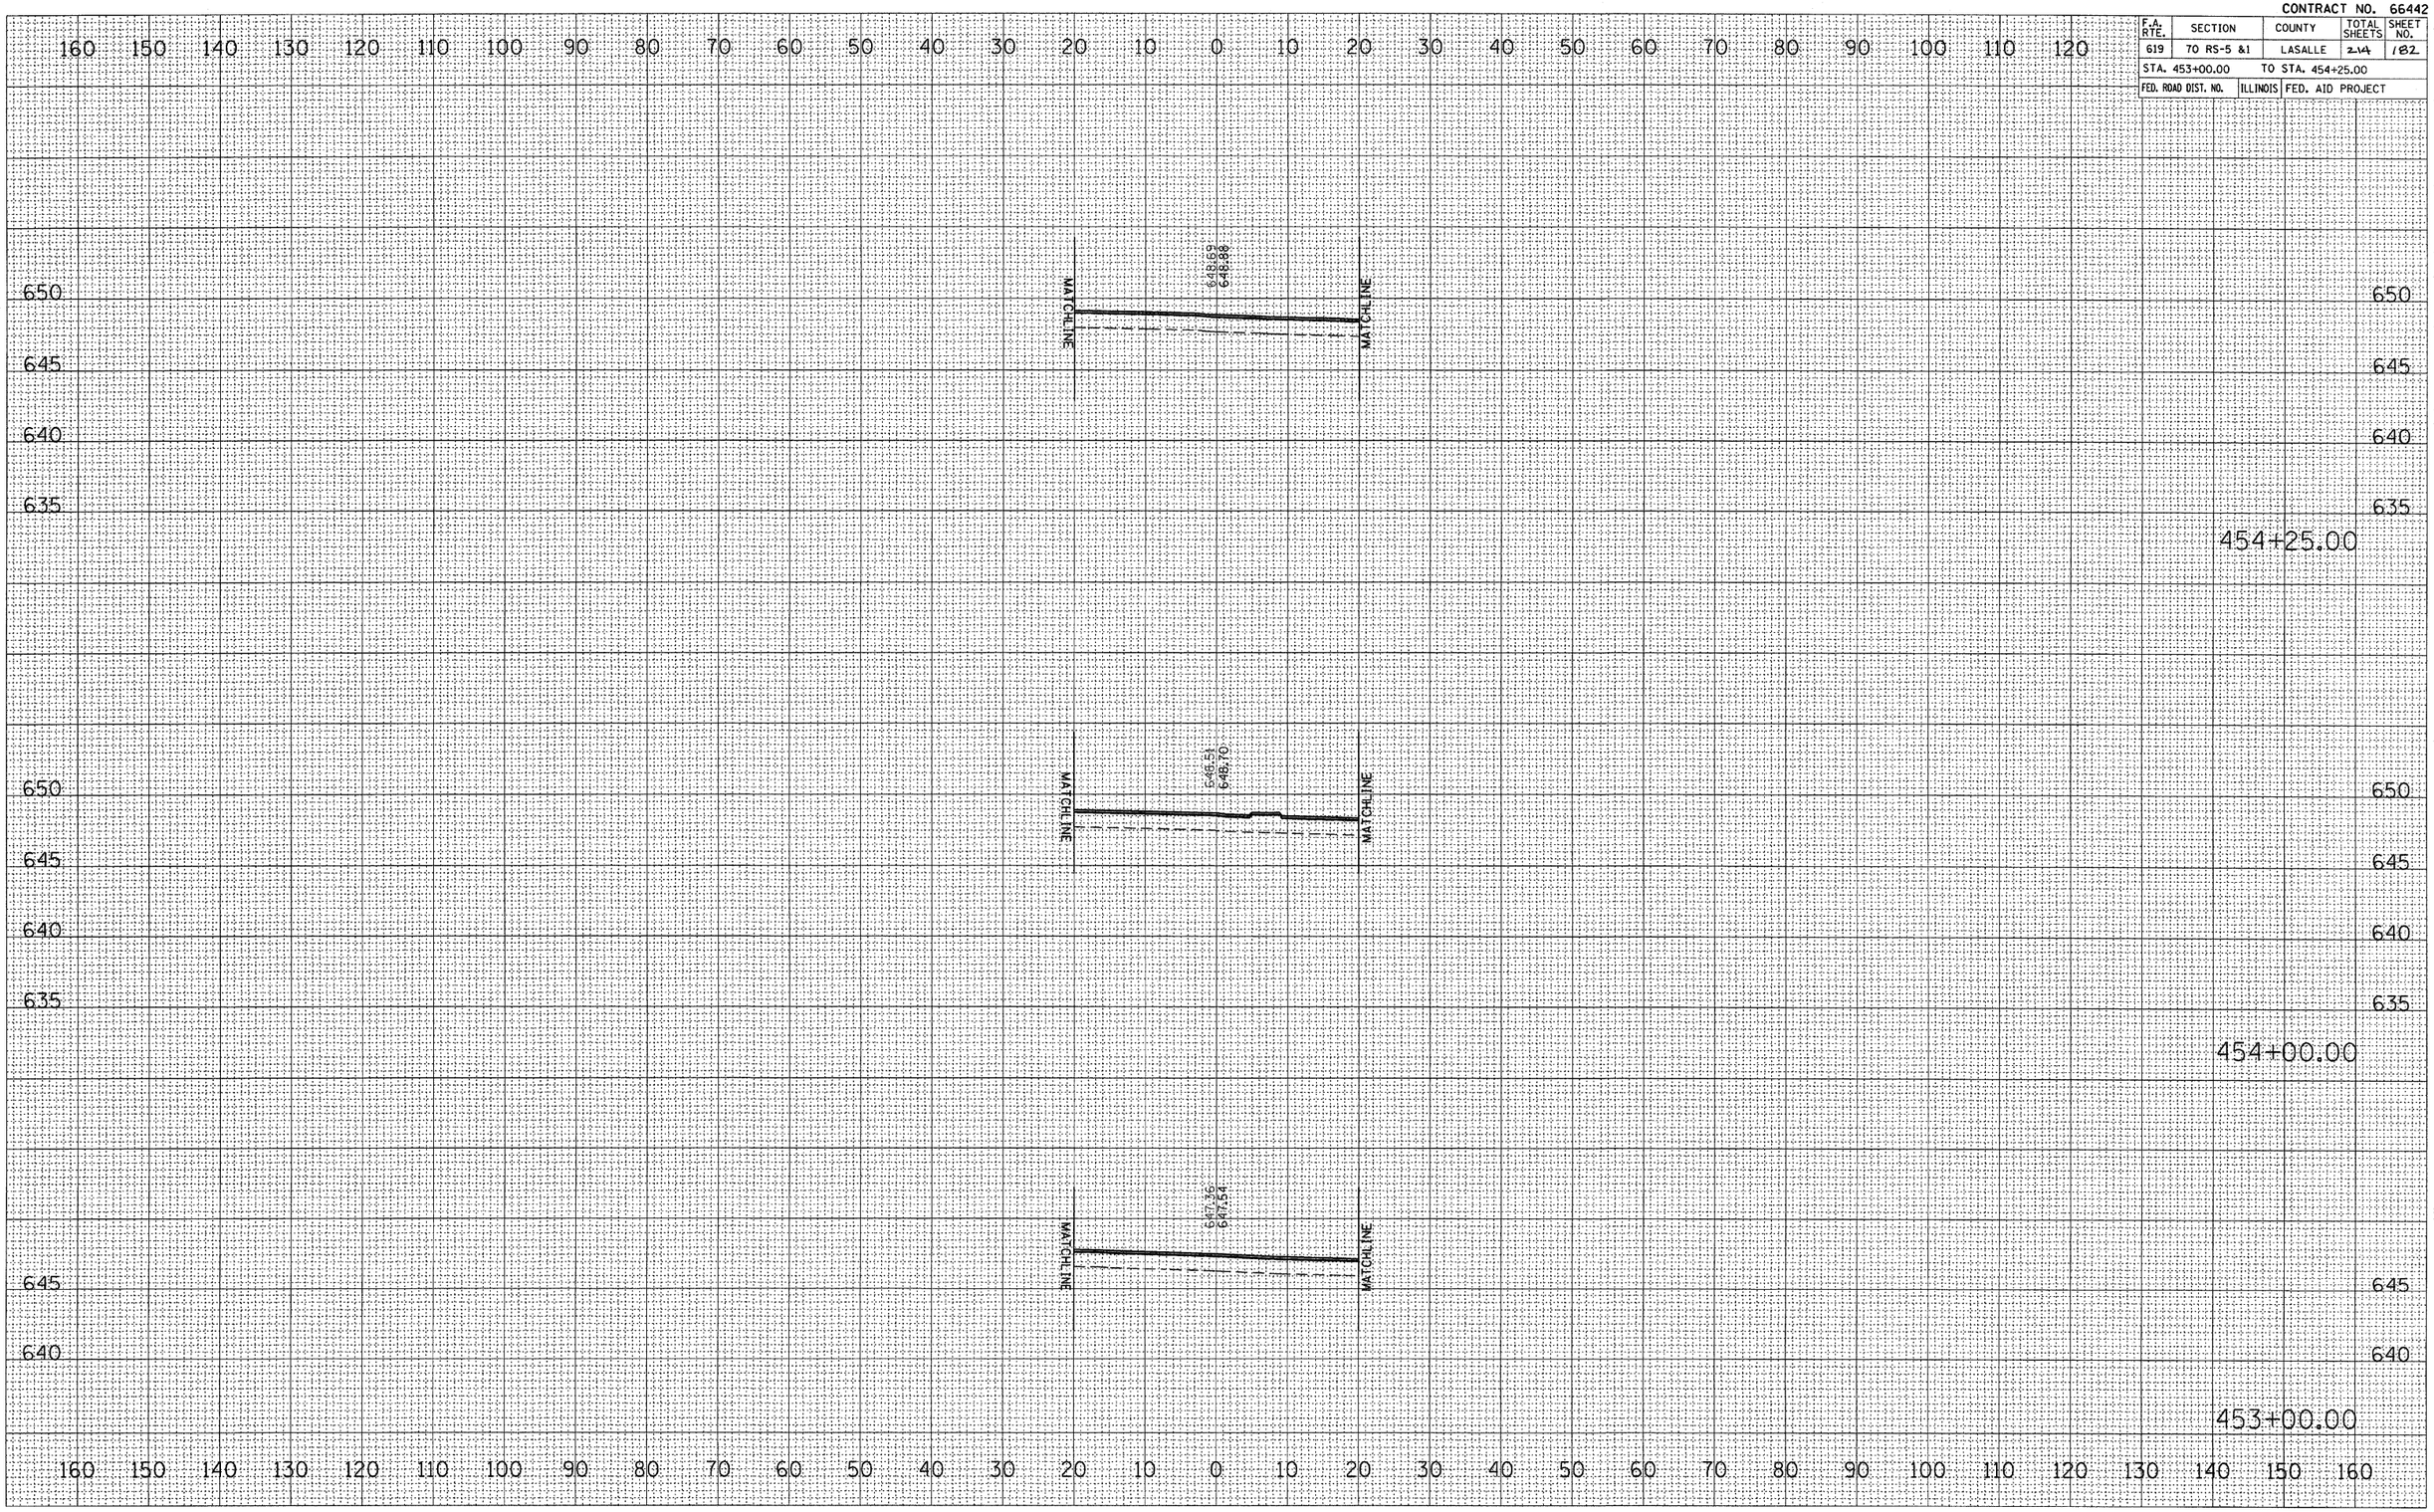

FINAL SURVEY	BY	DATE
SURVEYED		
PLOTTED		
TEMPLATE		
AREAS		
AREAS CHECKED		
NOTE BOOK NO.		

ORIGINAL SURVEY	BY	DATE
SURVEYED		
PLOTTED		
TEMPLATE		
AREAS		
AREAS CHECKED		
NOTE BOOK NO.		

PLOT DATE = Aug 24, 2010 - 10:13:13 AM
FILE NAME = c:\pwworking\dot\bergantzing\d1706802\bergantzing.dgn
PLOT SCALE = 10.0000 ' / IN.
USER NAME = bergantzing.je

CROSS SECTIONS, STA 453+00.00 TO 454+25.00, IL ROUTE 251