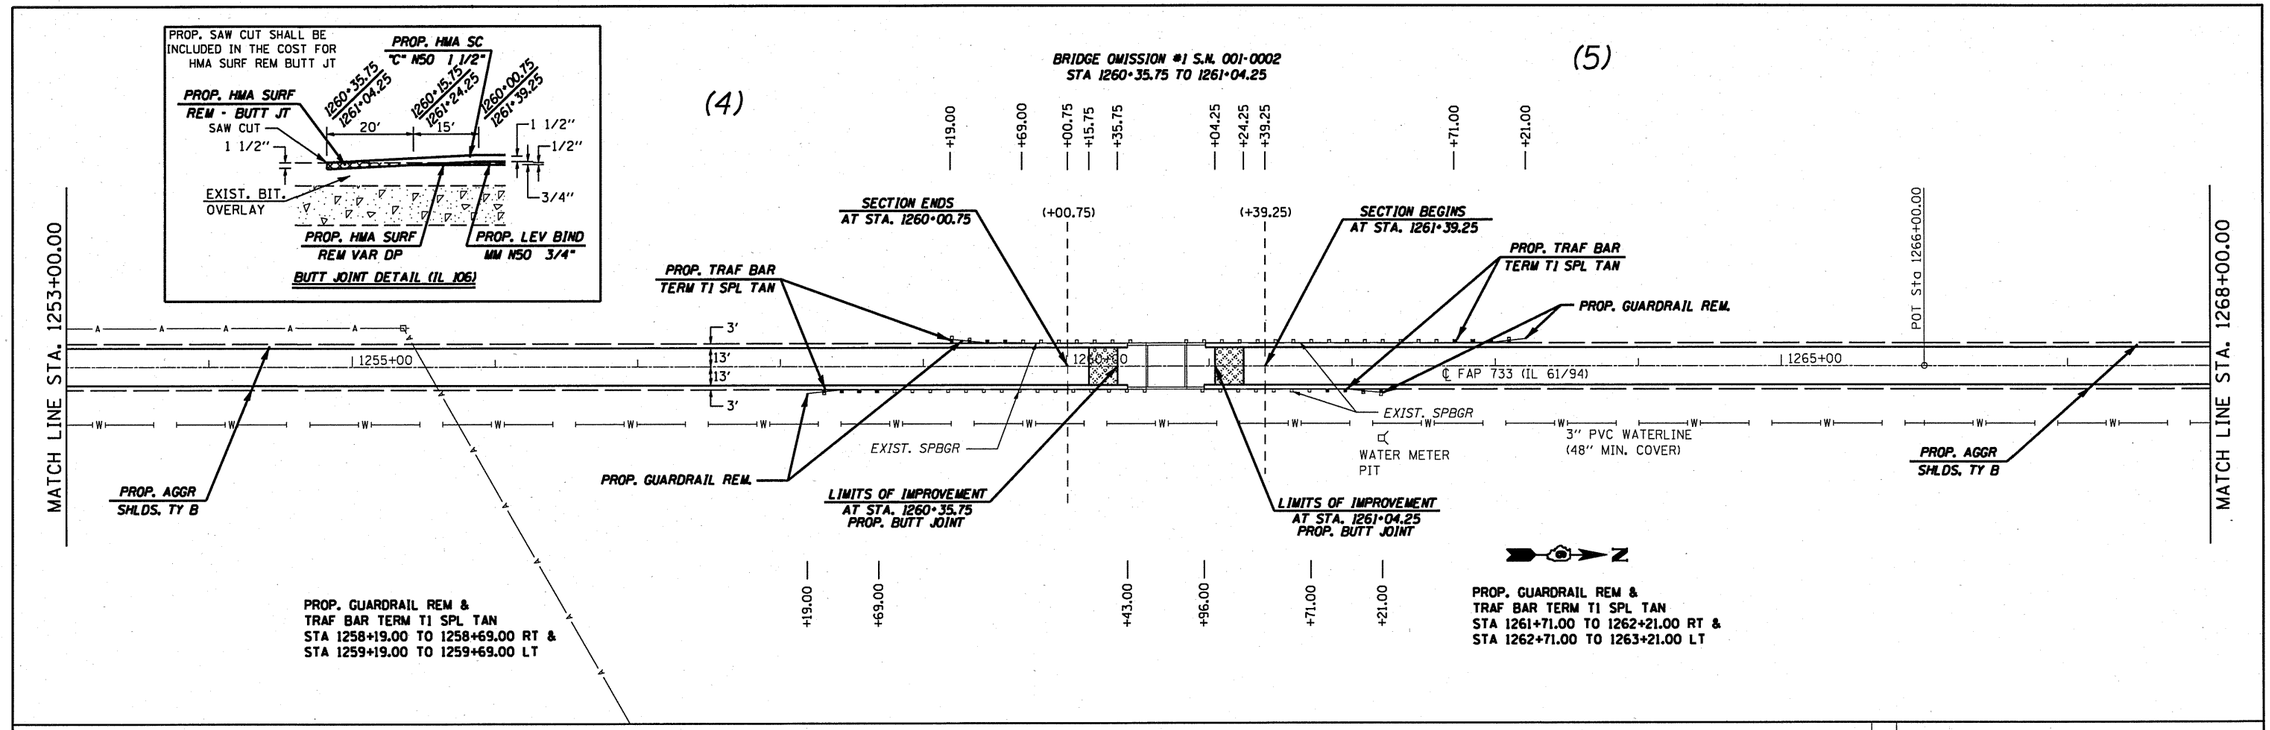

FILE NAME = c:\pw_work\pwidot\coxjw\d0215198\d672880-sht-plan50.dgn	USER NAME = coxjw	DESIGNED -	REVISED -	STATE OF ILLINOIS DEPARTMENT OF TRANSPORTATION	PLAN VIEW	F.A.P. RTE.	SECTION	COUNTY	TOTAL SHEETS	SHEET NO.
	PLOT SCALE = 100.0000 ' / IN.	DRAWN - JWC	REVISED -			733	1RS-3, 7RS-5	*	48	17
	PLOT DATE = Sep-08-2010 10:42:27AM	CHECKED - RSC	REVISED -					CONTRACT NO. 72880		
		DATE -	REVISED -		SCALE: 50 / SHEET NO. 2 OF 23 SHEETS / STA. 1253+00.00 TO STA. 1283+00.00			ILLINOIS FED. AID PROJECT		

* ADAMS, HANCOCK