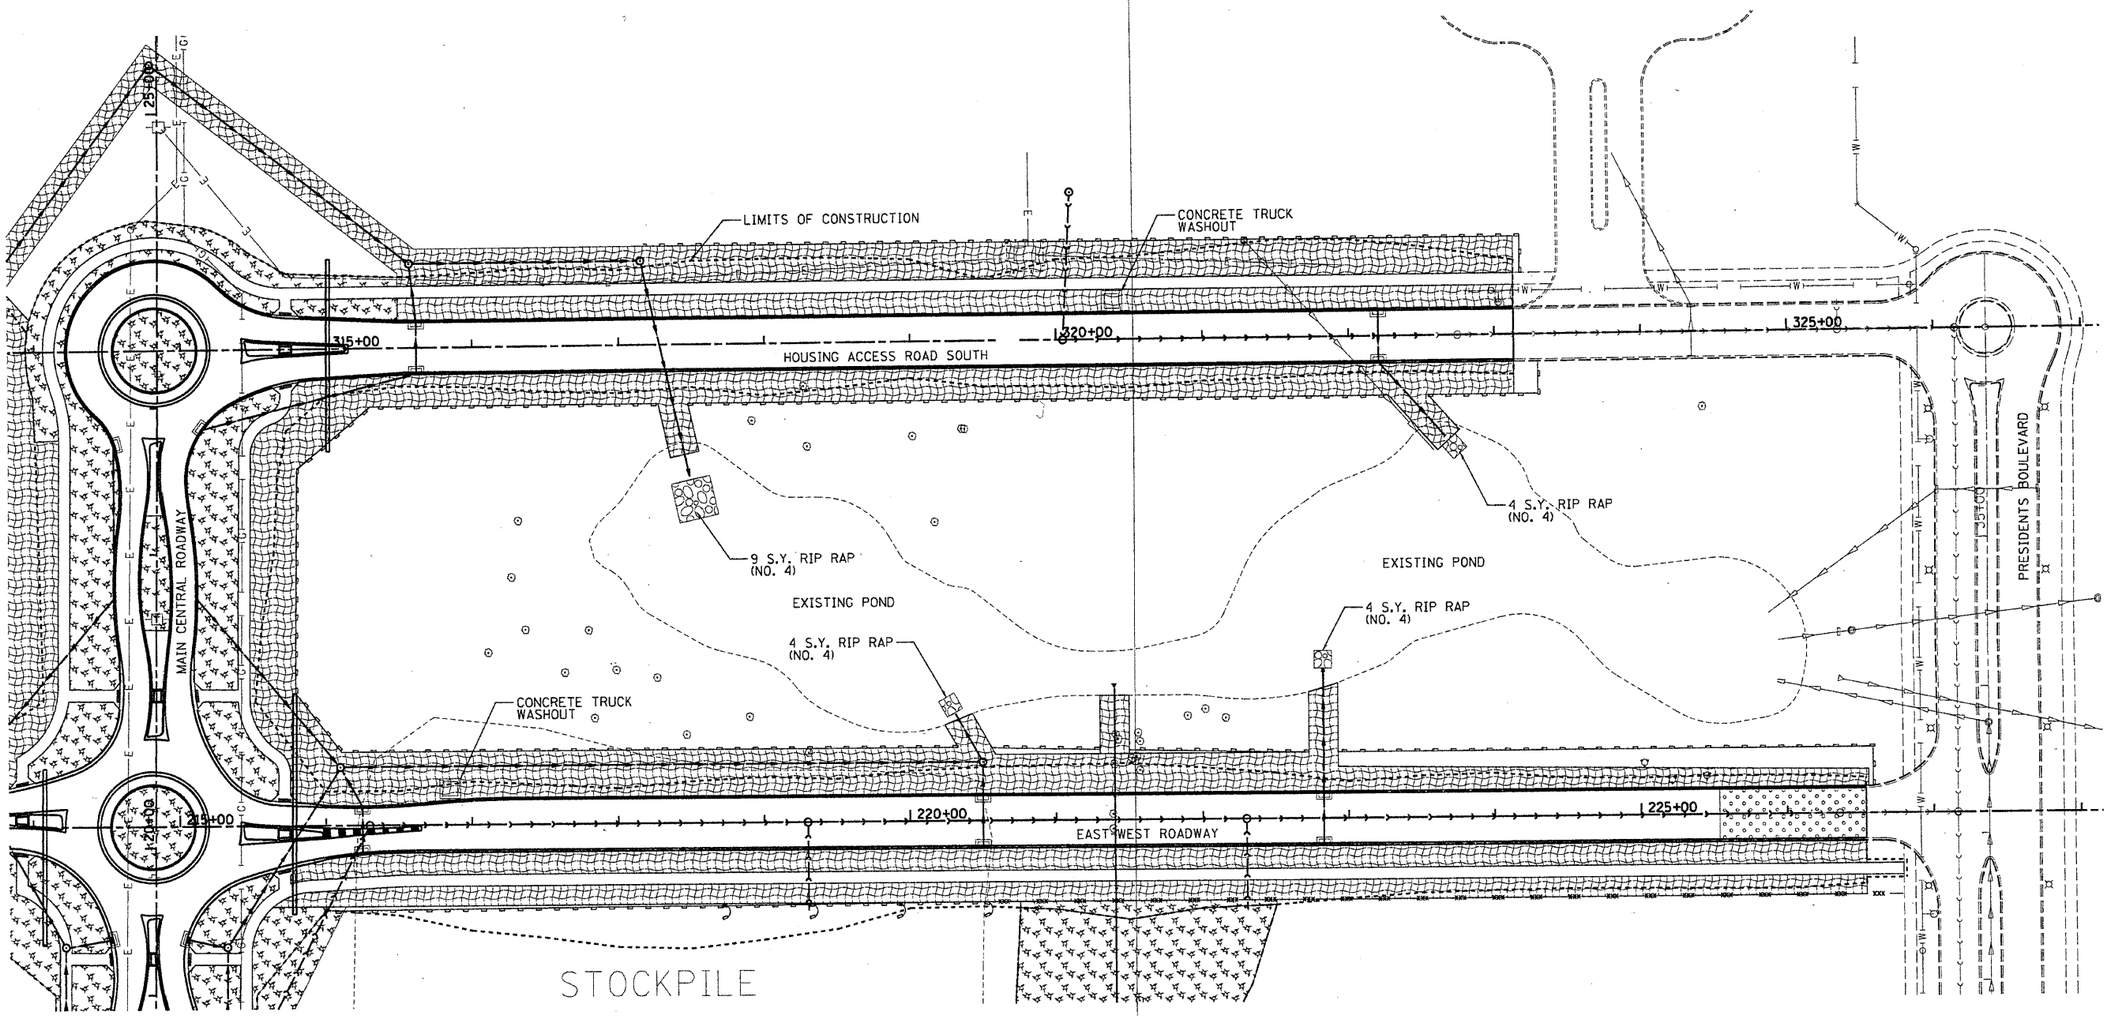

LEGEND:

- EROSION CONTROL BLANKET
- HEAVY DUTY EROSION CONTROL BLANKET
- MULCH METHOD 2 PROCEDURE 3
- STABILIZED CONSTRUCTION ENTRANCE
- RIPRAP GRADATION 4
- INLET PROTECTION
- CONCRETE TRUCK WASHOUT
- PERIMETER EROSION CONTROL BARRIER TYPE 1
- PERIMETER EROSION CONTROL BARRIER TYPE 2
- JAY HOOKS IN EROSION CONTROL BARRIER
- DITCH CHECKS

NOTE : ALL SEEDING SHALL BE CLASS 1B EXCEPT WITHIN THE IL38 RIGHT-OF-WAY.
IL38 RIGHT-OF-WAY SHALL BE CLASS 2A.
Revised 1-6-11

N

50 0 50 100
HORIZONTAL

HANSON
Hanson Professional Services Inc

LAYOUT	MWH	08/04/09
DRAWN	MWH	10/01/10
REVIEWED	DPA	10/01/10

C:\ADD\Road\Sheet\C-185-ERO-HARS.dgn
ONOFLOW

FILE NAME = C-185-ERO-HARS.dgn	USER NAME =	DESIGNED - DPA	REVISED -
		DRAWN - MWH	REVISED -
	PLOT SCALE = 100.000 ' / in.	CHECKED - DPA	REVISED -
	PLOT DATE = 01\04\2011	DATE - 11/04/10	REVISED -

STATE OF ILLINOIS
DEPARTMENT OF TRANSPORTATION

NORTHERN ILLINOIS UNIVERSITY
FAR WEST CAMPUS EXPANSION
HOUSING ACCESS ROAD SOUTH & EAST-WEST ROADWAY EROSION CONTROL PLAN
SCALE: 1" = 50' | SHEET NO. OF SHEETS | STA. 313+00 TO STA. 323+00

F.A.P. RTE.	SECTION	COUNTY	TOTAL SHEETS	SHEET NO.
567	06-00002-00-PV	DEKALB	148	71
		CONTRACT NO. 87476		
	ILLINOIS FED. AID PROJECT			