SIGN DETAIL
1:75

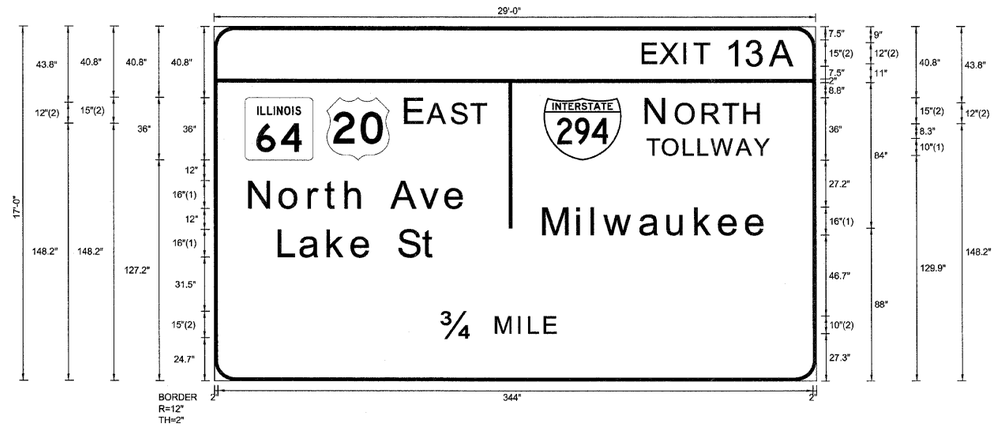

EB-TR-23
STA. 302+80

SIGN NUMBER	name
WIDTH x HGHT.	29'-0" x 17'-0"
BORDER WIDTH	2"
CORNER RADIUS	12"
MOUNTING	Overhead
BACKGROUND	TYPE: Reflective
	COLOR: Green
LEGEND/BORDER	TYPE: Reflective
	COLOR: White/White

SYMBOL	ROT	X	Y	WID	HT
M1-I100A-2-22-10D	0	18	127.2	39.3	36
M1_4	0	65.3	127.2	36	36
M1_1	0	190.6	127.2	45	36

Panel Style: sign_default.ssi
Dimensions are in inches.tenths

FONT:
(1) ClearviewHwy-5-W-R
(2) ClearviewHwy-5-W

Letter locations are panel edge to lower left corner

LETTER POSITIONS (X)

	LENGTH	SERIES/SIZE
E	X	I	T	1	3	A																																				ClearviewHwy-5-W
248.4	256.9	268.3	273.3	290.5	301.8	316																																		81.6	10,15
E	A	S	T																																							ClearviewHwy-5-W
111.3	124	137.8	149.2																																					46.5	15,12
N	O	R	T	H																																						ClearviewHwy-5-W
250.3	267.5	283	294.9	307.1																																				65.9	15,12
T	O	L	L	W	A	Y																																				ClearviewHwy-5-W-R
250.3	259.5	271.8	280.2	287.7	302.2	312.5																																		70.9	10
N	o	r	t	h		A	v	e																																		ClearviewHwy-5-W-R
20.6	38.4	55.2	64.6	76.4	87.4	102.9	119.5	134.2																																125.3	16/13
M	i	l	w	a	u	k	e	e																																		ClearviewHwy-5-W-R
190.6	210.2	218.7	225.8	246.6	262.6	278.5	292.4	308																																129.1	16/13
L	a	k	e		S	t																																				ClearviewHwy-5-W-R
37.7	50.1	66.1	79.9	91.6	106.9	121																																		91.2	16/13
3/4	M	I	L	E																																						ClearviewHwy-5-W
132	163.2	176.3	182.3	191.3																																				65.7	15,10

FILE NAME =	DESIGNED - SEW	REVISED -
$FILEL$	DRAWN - SEW	REVISED -
USER NAME = $USER$	CHECKED - FML	REVISED -
PLOT DATE = $DATE$	DATE - 12/2009	REVISED -

LIN ENGINEERING, LTD.
Consulting Engineers
Chatham, Illinois Westmont, Illinois

STATE OF ILLINOIS
DEPARTMENT OF TRANSPORTATION

SIGNING DETAILS

SCALE: N.T.S. | SHEET NO. 2 OF 58 SHEETS | STA. TO STA.

F.A.I. RTE.	SECTION	COUNTY	TOTAL SHEETS	SHEET NO.
290	2009-099BR	COOK/DUPAGE	394	330

CONTRACT NO. 60157

FED. ROAD DIST. NO. | ILLINOIS | FED. AID PROJECT