SIGN DETAIL

1:75

EB-BM-39
STA. 414+30

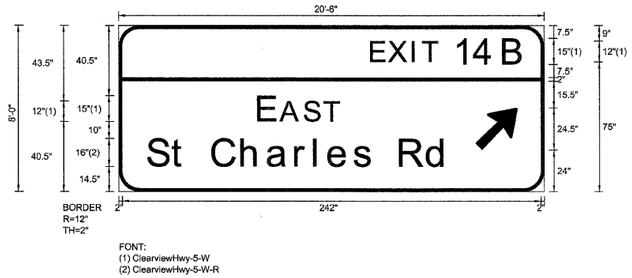

SIGN NUMBER	name
WIDTH x HGHT.	20'-6" x 8'-0"
BORDER WIDTH	2"
CORNER RADIUS	12"
MOUNTING	Overhead
BACKGROUND	TYPE: Reflective
	COLOR: Green
LEGEND/BORDER	TYPE: Reflective
	COLOR: White/White

SYMBOL	ROT	X	Y	WID	HT
ARMED	45	206.2	24	20	31.5

Panel Style: sign_default.ssi
Dimensions are in inches.tenths

Letter locations are panel edge to lower left corner

LETTER POSITIONS (X)														LENGTH	SERIES/SIZE
E	X	I	T	1	4	B									ClearviewHwy-5-W
146.3	156.6	170.3	176.2	194.8	206.4	223.1								88.1	12,15
E	A	S	T												ClearviewHwy-5-W
81.3	94	107.8	119.2											46.5	15,12
S	t		C	h	a	r	l	e	s		R	d			ClearviewHwy-5-W-R
17	31.1	38.9	54.4	71.2	86.4	102.4	113.4	121.6	136.4	146.6	162.9	178.6		173.1	16/13

FILE NAME =	DESIGNED - SEW	REVISED -
©FILEL©	DRAWN - SEW	REVISED -
USER NAME = ©USER©	CHECKED - FML	REVISED -
PLOT DATE = ©DATE©	DATE - 12/2009	REVISED -

LIN ENGINEERING,LTD.
Consulting Engineers
Chatham, Illinois Westmont, Illinois

STATE OF ILLINOIS
DEPARTMENT OF TRANSPORTATION

SIGNING DETAILS

SCALE: N.T.S. | SHEET NO. 15 OF 58 SHEETS | STA. | TO STA.

F.A.I. RTE.	SECTION	COUNTY	TOTAL SHEETS	SHEET NO.
290	2009-099BR	COOK/DUPAGE	394	343
		CONTRACT NO. 60157		
FED. ROAD DIST. NO.	ILLINOIS	FED. AID PROJECT		