SIGN DETAIL
1:75

EB-BM-122
STA. 1151+20

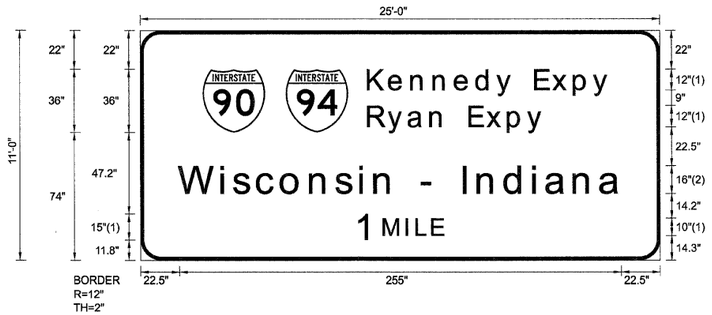

FONT:
(1) ClearviewHwy-5-W
(2) ClearviewHwy-5-W-R

SIGN NUMBER	name
WIDTH x HGHT.	25'-0" x 11'-0"
BORDER WIDTH	2"
CORNER RADIUS	12"
MOUNTING	Overhead
BACKGROUND	TYPE: Reflective
	COLOR: Green
LEGEND/BORDER	TYPE: Reflective
	COLOR: White/White

SYMBOL	ROT	X	Y	WID	HT
M1_1	0	36	74	36	36
M1_1	0	84	74	36	36

Panel Style: sign_default.ssi
Dimensions are in inches.tenths

Letter locations are panel edge to lower left corner

LETTER POSITIONS (X)

																																						LENGTH	SERIES/SIZE
K	e	n	n	e	d	y		E	x	p	y																												ClearviewHwy-5-W
132	144.2	157.1	169.9	182.3	194.7	206.4	215.8	228.6	238.6	250.9	262.1																											139.5	12/9.8
R	y	a	n		E	x	p	y																															ClearviewHwy-5-W
132	143.6	155.3	168	176.3	190.5	200.6	212.8	224.1																														101.4	12/9.8
W	i	s	c	o	n	s	i	n		-		I	n	d	i	a	n	a																					ClearviewHwy-5-W-R
22.5	46.9	54	67.7	81.5	98.3	113	127.1	135.5	146.6	163.5	169.7	186.8	195.2	210.7	227	234.6	250.5	265.7																					255.1	16/13
1	M	I	L	E																																			ClearviewHwy-5-W
124.9	140.7	153.8	159.7	168.8																																		50.2	15,10

FILE NAME =	DESIGNED - SEW	REVISED -
$FILEL$	DRAWN - SEW	REVISED -
USER NAME = $USER$	CHECKED - SEW	REVISED -
PLOT DATE = $DATE$	DATE - 1/25/10	REVISED -

LIN ENGINEERING,LTD.
Consulting Engineers
Chatham, Illinois Westmont, Illinois

STATE OF ILLINOIS
DEPARTMENT OF TRANSPORTATION

SIGNING DETAILS

SCALE: N.T.S. | SHEET NO. 10 OF 46 SHEETS | STA. TO STA.

F.A.I. RTE.	SECTION	COUNTY	TOTAL SHEETS	SHEET NO.
290	(2525, ETC., 2727) RS-8	COOK	201	118
		CONTRACT NO. 60K11		
FED. ROAD DIST. NO.	ILLINOIS	FED. AID PROJECT		